


A WALL SECTION
1/2"=1'-0"

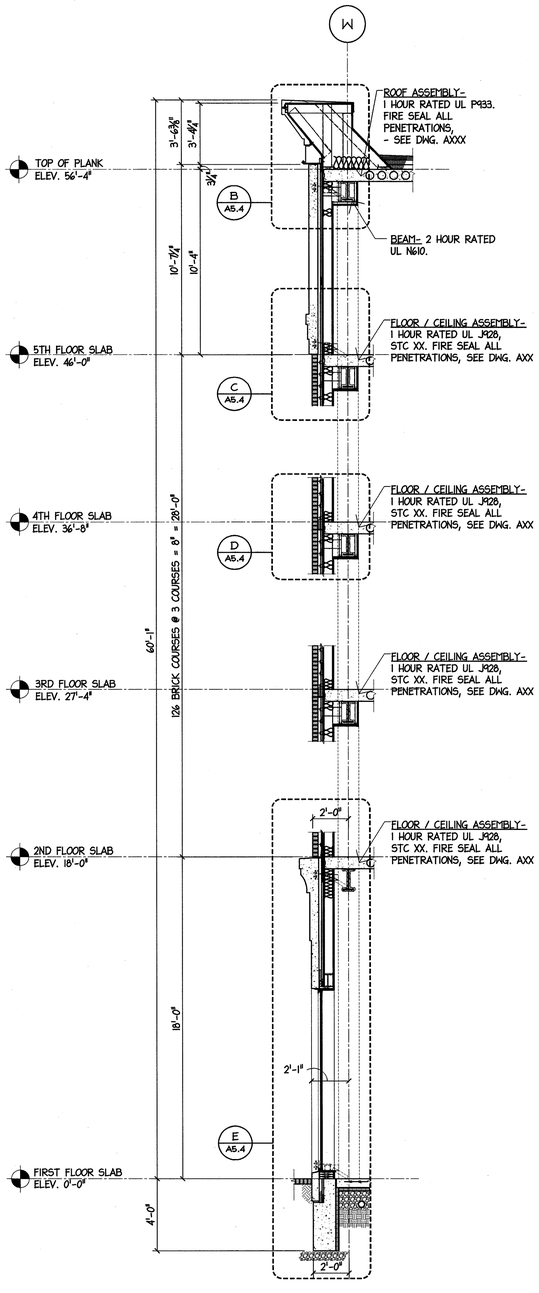


B WALL SECTION DETAIL
3/4"=1'-0"




C WALL SECTION DETAIL
3/4"=1'-0"

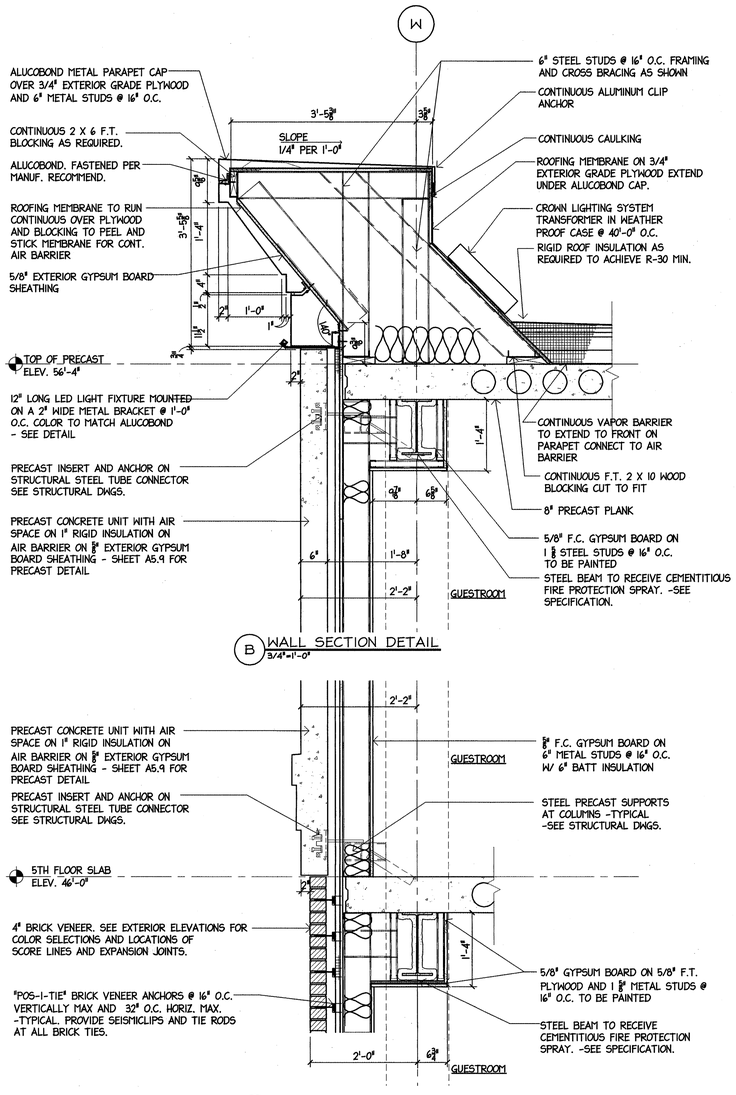


D WALL SECTION DETAIL
3/4"=1'-0"







E WALL SECTION DETAIL
3/4"=1'-0"

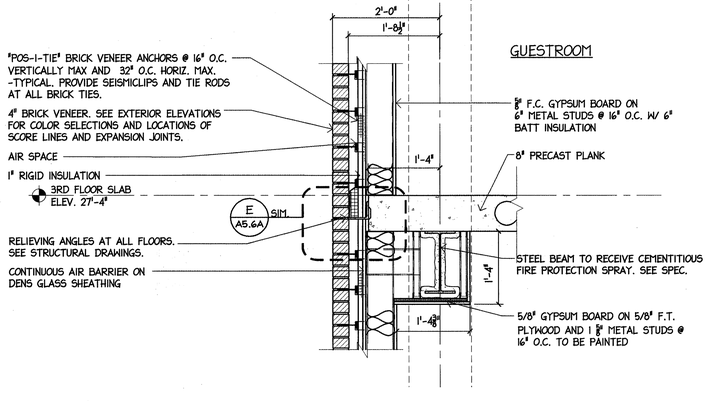**PERMIT ISSUE - 09/27/07**

| NO. | REVISION | DATE |
|---|---|---|

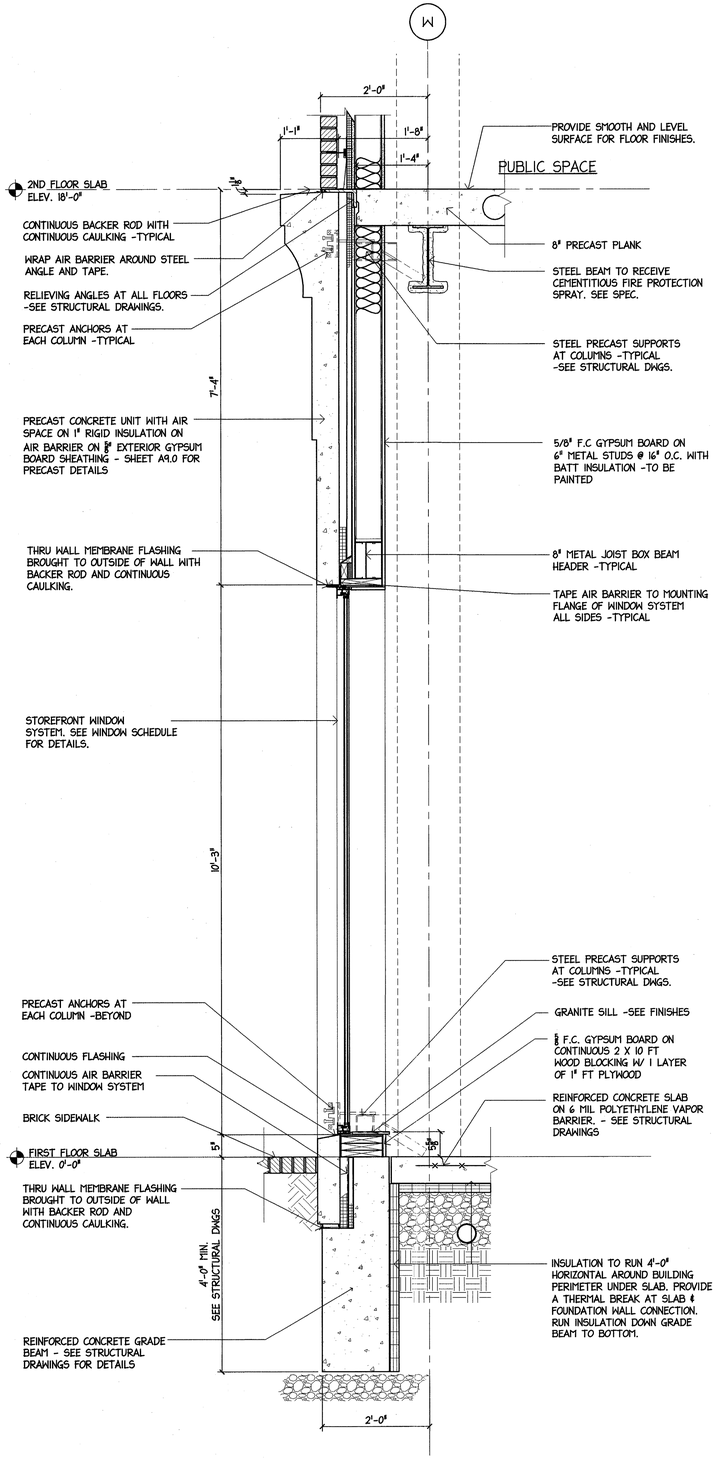SCALE: AS NOTED — DRAWN BY: AVS
DATE: — CHECKED BY: JR

LICENSED ARCHITECT MARY FARIA No. 3130 STATE OF MAINE

PROJECT

# RESIDENCE INN BY MARRIOTT

PORTLAND, ME

JOB# 802

TITLE

## ENLARGED WALL SECTIONS AND DETAILS


GROUP ONE
21 W. THIRD STREET, BOSTON, MA 02127
TEL. (617)268-7000 FAX: (617)268-0209


DRAWING NO.

A5.4