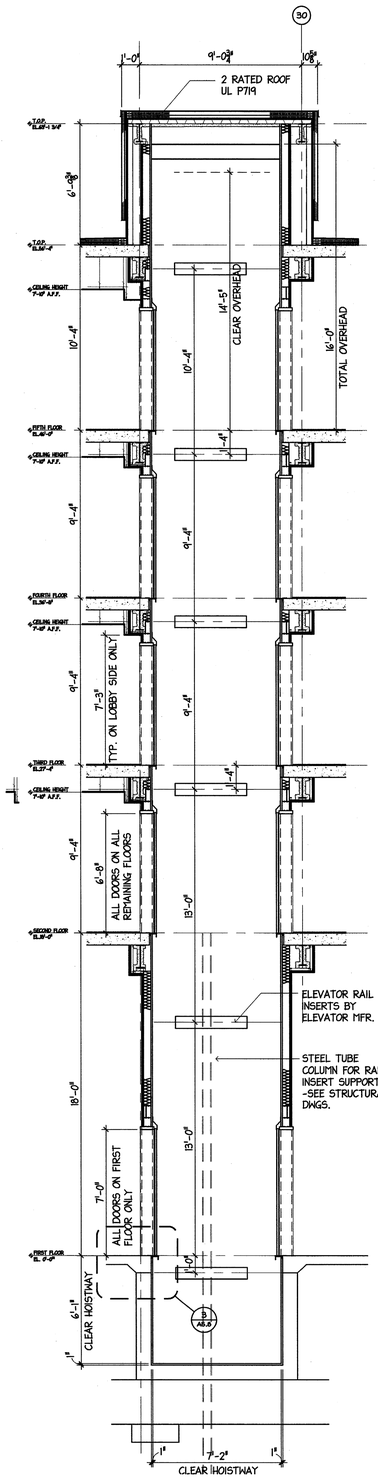

E ELEVATOR CROSS SECTION
1/4"=1'-0"

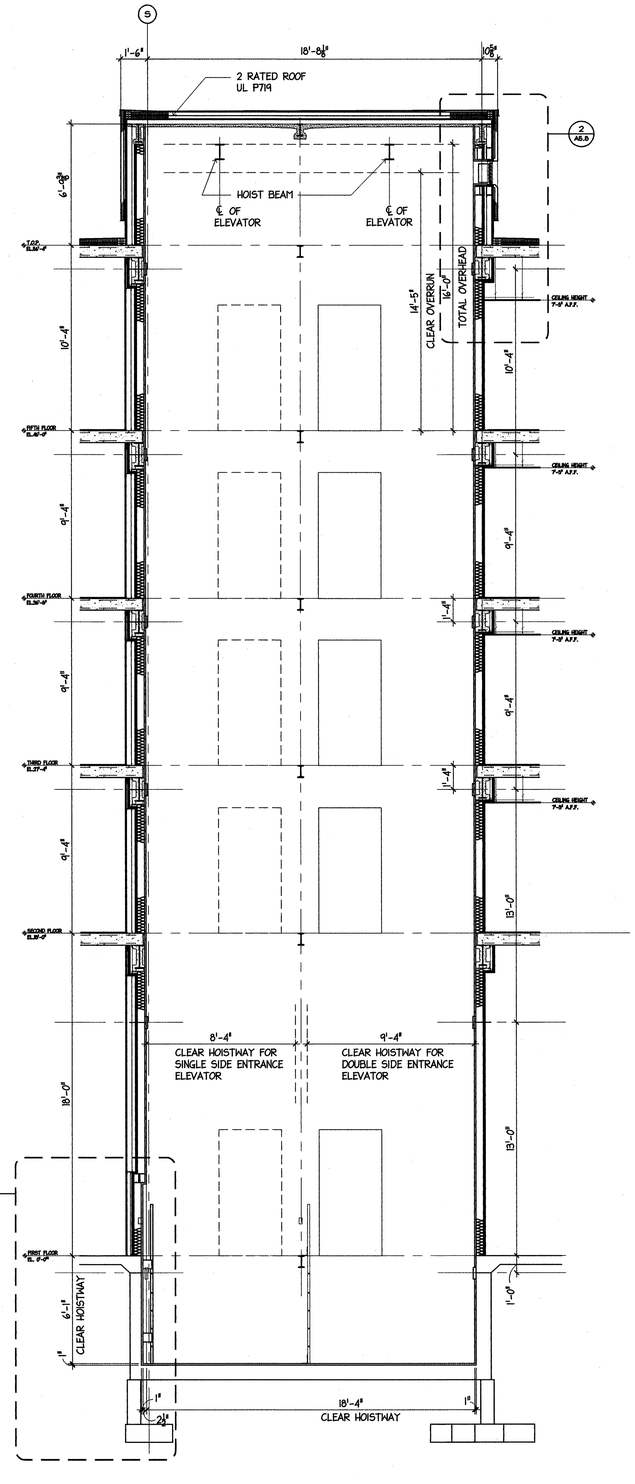

D ELEVATOR LONGITUDIAL SECTION
1/4"=1'-0"

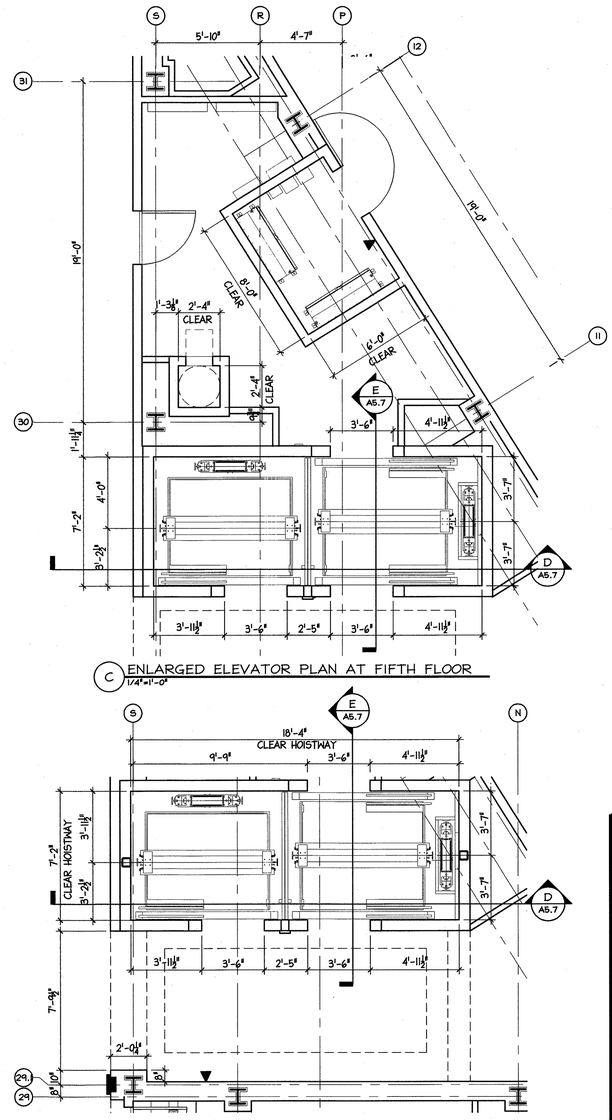

PERMIT ISSUE - 09/27/07

NO.	REVISION	DATE

SCALE: As Noted
DATE:
DRAWN BY: AVS
CHECKED BY: JR

LICENSED ARCHITECT
MARY FARIA
No. 3130
STATE OF MAINE

PROJECT

RESIDENCE INN BY MARRIOTT

PORTLAND, ME

JOB# 802

TITLE

ELEVATOR PLANS AND SECTION

GROUP ONE
21 W. THIRD STREET, BOSTON, MA 02127
TEL. (617)268-7000 FAX: (617)268-0209

DRAWING NO.

A5.7