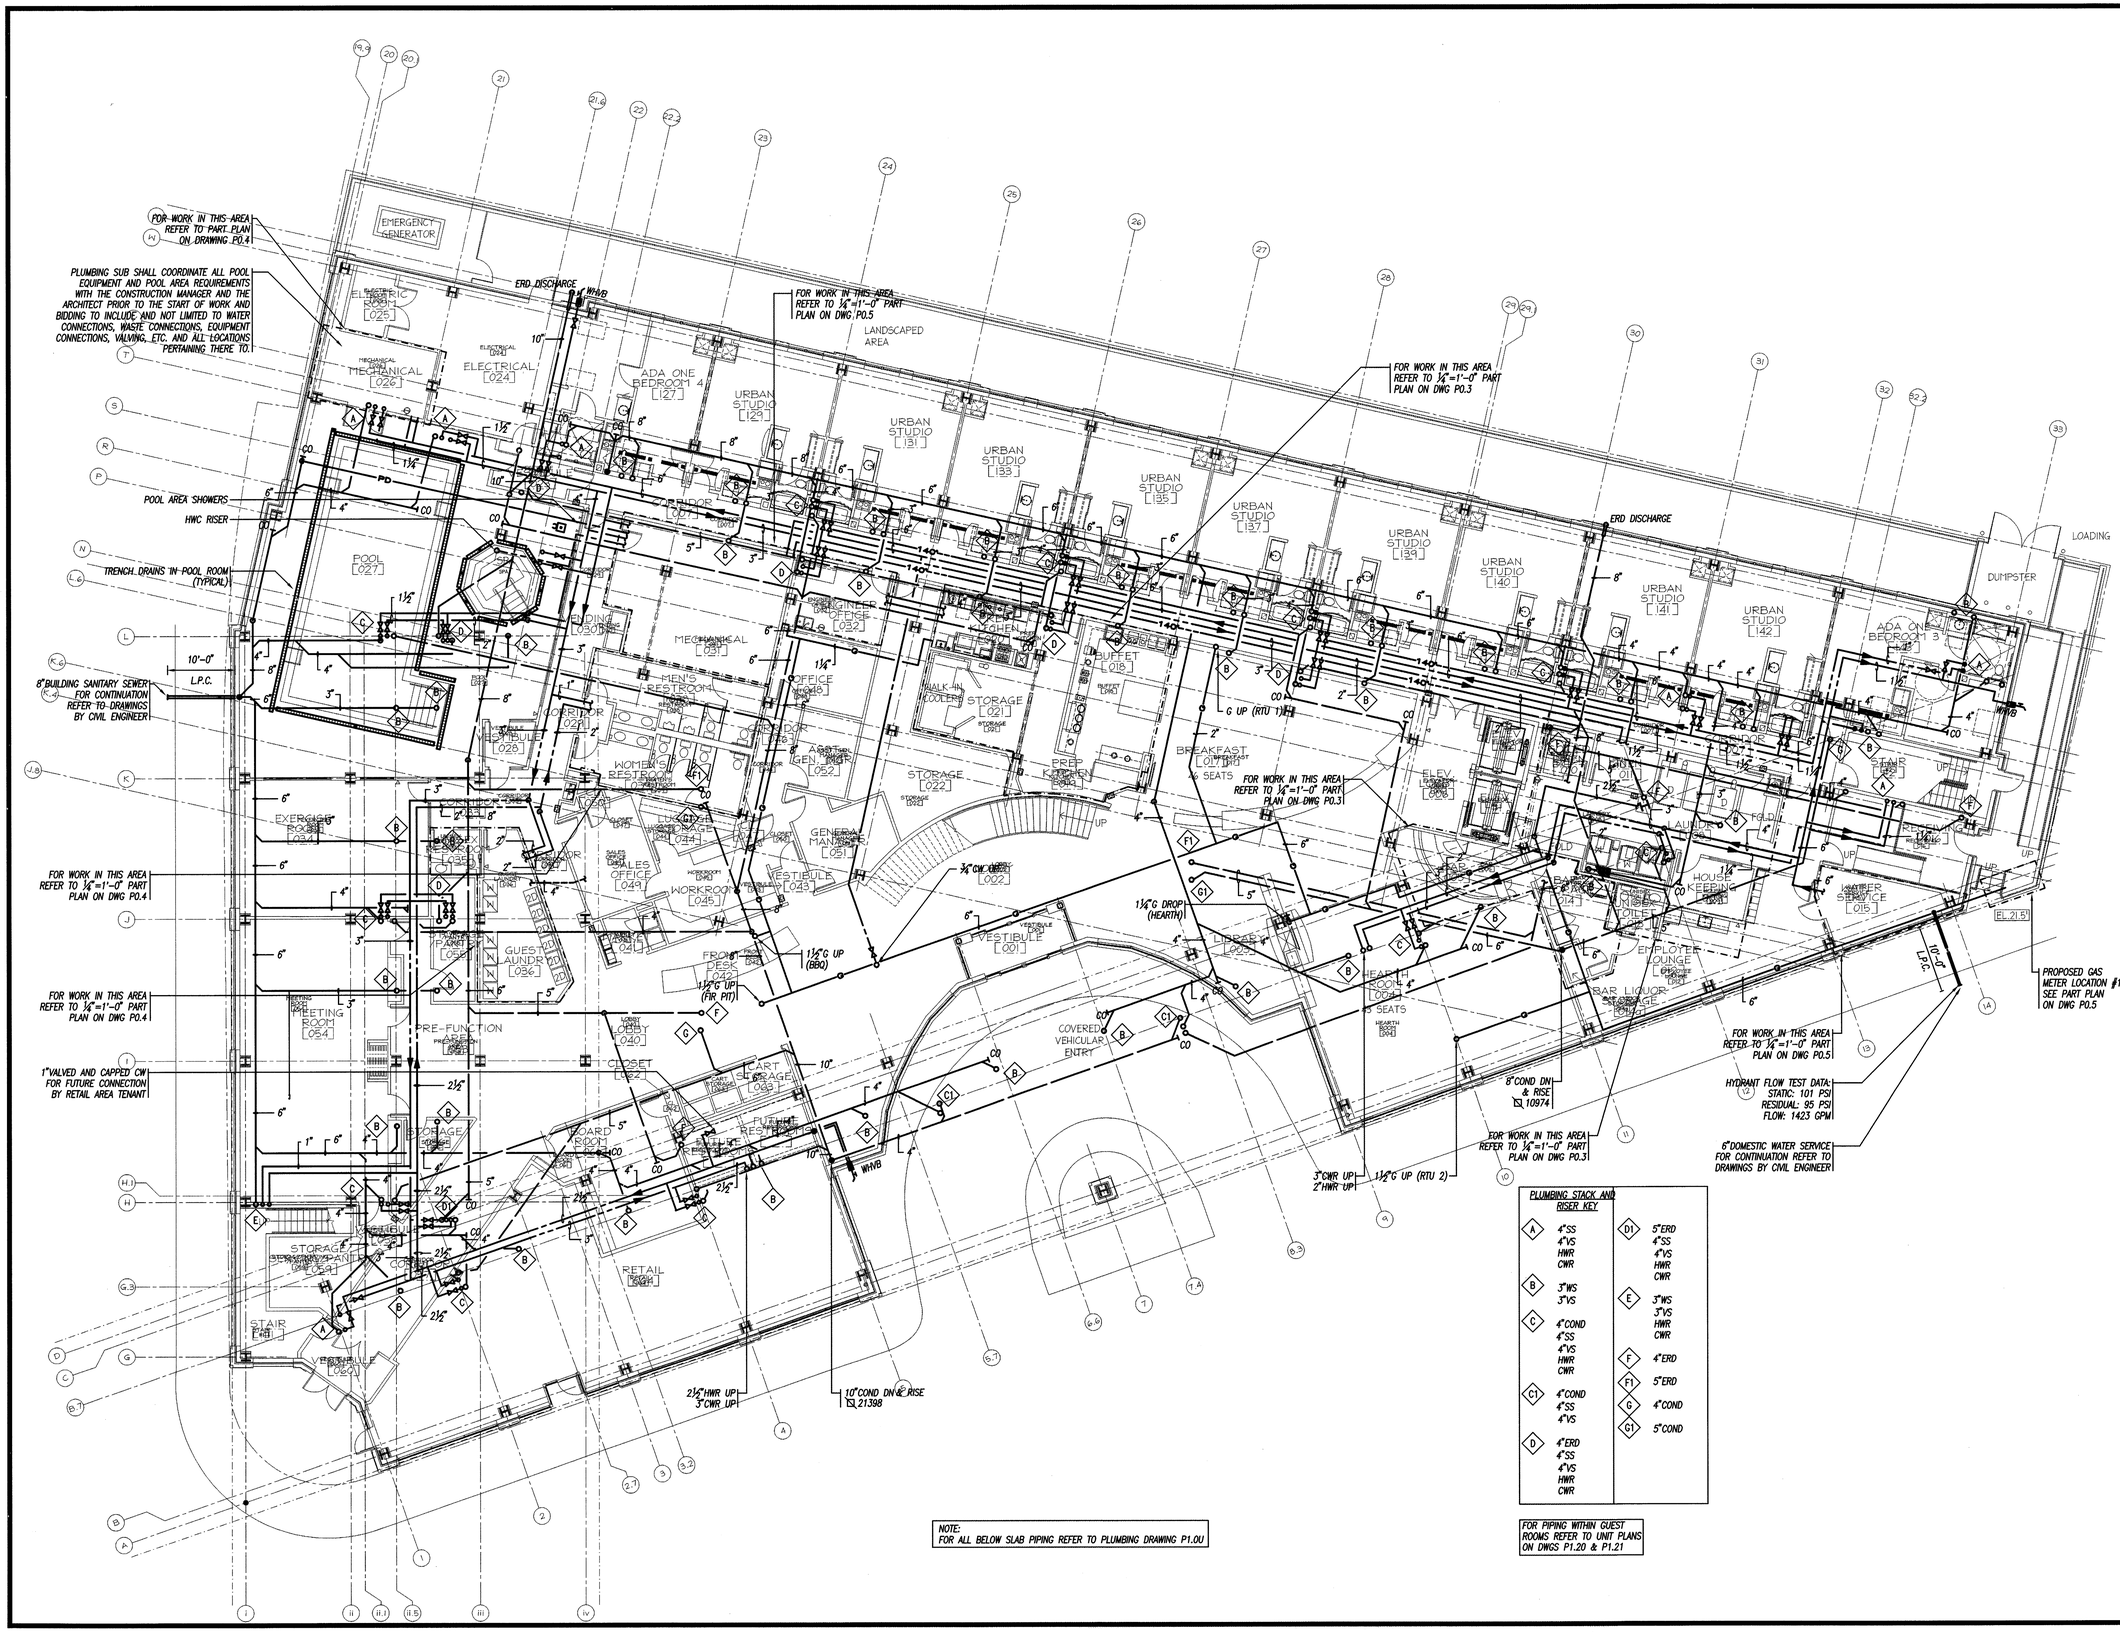

PERMIT ISSUE - 09/27/07

NO.	REVISION	DATE

SCALE: 3/32"=1' 0" DRAWN BY: EMG
DATE: 09/27/07 CHECKED BY: RJM

STATE OF MAINE — PAUL D. SULLIVAN No. 8911 — REGISTERED PROFESSIONAL ENGINEER

RWS
R. W. Sullivan Engineering
HVAC . Electrical . Plumbing . Fire Protection . Code
The Schrafft Center
529 Main Street, Suite 203
Boston, Massachusetts 02129-1107
Phone: (617) 523-6227
Fax: (617) 523-8016
www.rwsullivan.com
RWS Job No. 2273.00

PROJECT

RESIDENCE INN BY MARRIOTT

PORTLAND, ME

JOB# 802

TITLE

PLUMBING FIRST FLOOR PLAN

GROUP ONE
21 W. THIRD STREET, BOSTON, MA 02127
TEL. (617)268-7000 FAX: (617)268-0209

DRAWING NO.

P1.0