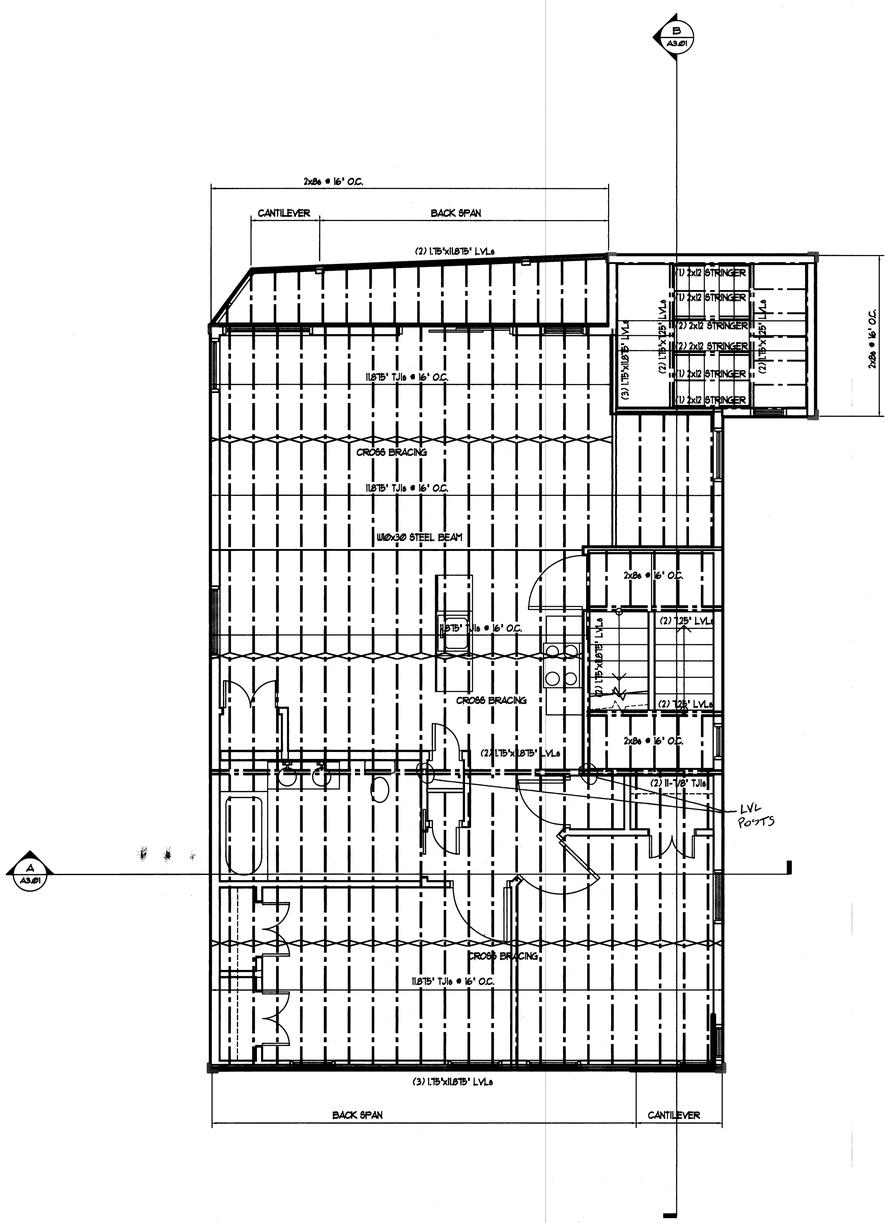

THIRD FLOOR FRAMING PLAN
SCALE: 1/4" = 1'-0"

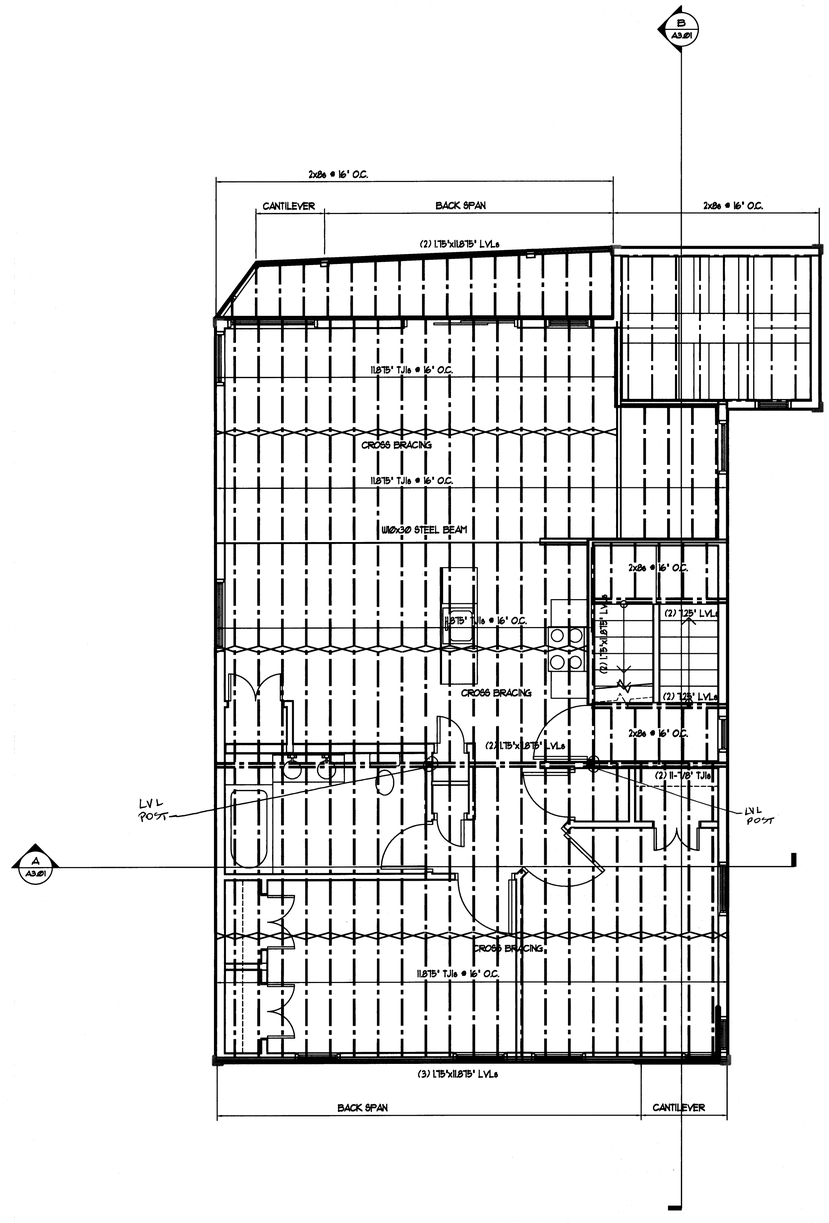

ROOF FRAMING PLAN
SCALE: 1/4" = 1'-0"

FMC THE AEC RESOURCE
www.fmcaadd.com - cepro@fmcaadd.com
141 Preble St. Portland Maine 04101

PROPERTY OF

New Three Unit at 52 Federal Street

Portland, Maine

Owners: Liv Chase & Brent Adler

Rev.	Date	Remark
A	09-13-11	Issued for pricing
B	10-13-11	Issued for Permitting
C	01-23-12	RE-Issued for Permitting

CODE:	IBC 2009
TOWN:	Portland
DATE:	09-13-11
SCALE:	as noted
DESIGNED:	LC
DRAWN:	JJO
TITLE:	Framing Plans
FILE:	
SHEET:	A1.07

STATE OF MAINE
CHRISTOPHER F. RAY
No. 10547
LICENSED
PROFESSIONAL ENGINEER
1-22-12