IF THIS SHEET IS NOT 24 X 36 IT IS A REDUCED SCALE PRINT – SCALE ACCORDINGLY

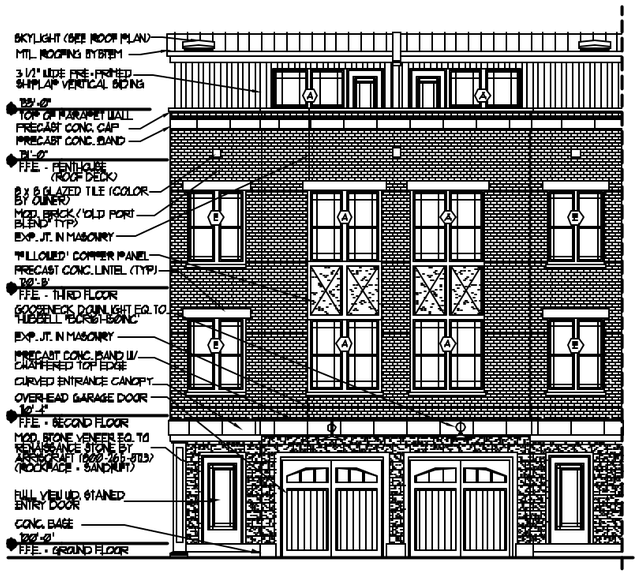

1 A2.1 | A2.1 — **FRONT ELEVATION**

SCALE: 3/16" = 1'-0"

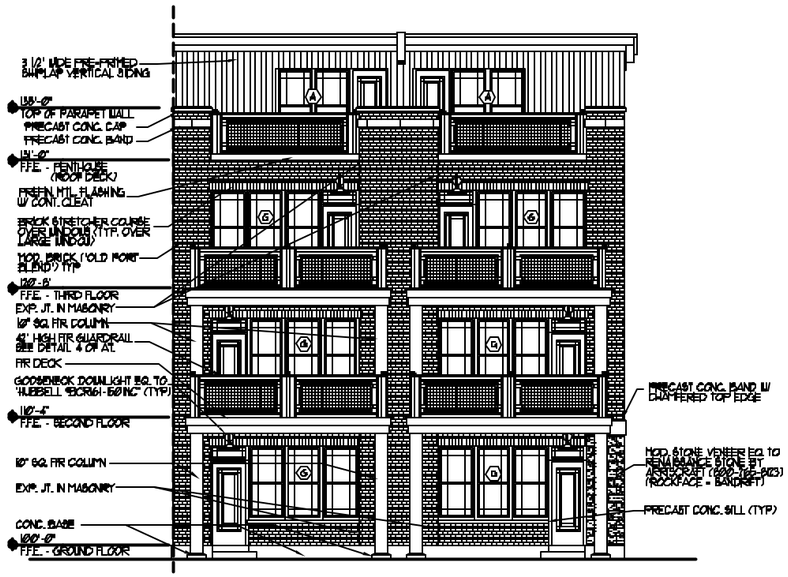

2 A2.1 | A2.1 — **REAR ELEVATION**

SCALE: 3/16" = 1'-0"

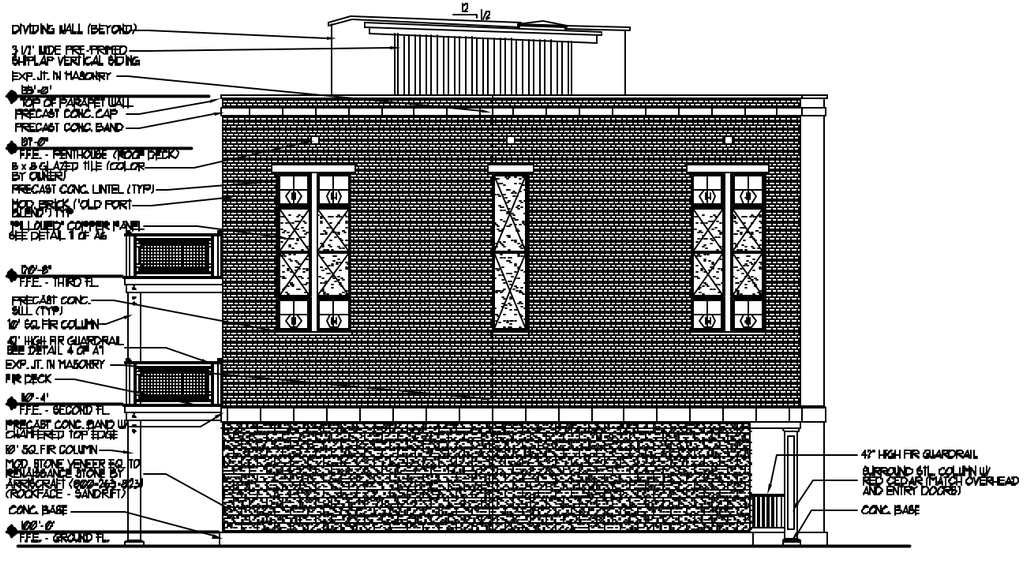

3 A2.1 | A2.1 — **EAST SIDE ELEVATION (UNIT G)**

SCALE: 3/16" = 1'-0"

NOTE:
FOR ELEVATIONS OF UNITS B-G, UNIT F IS SHOWN AS AN EXAMPLE OF A TYPICAL DOUBLE UNIT

ELEVATIONS - GENERAL NOTES

A. THE RENAISSANCE STONE ON THE LOWER LEVEL TO BE THE STANDARD SIZE OF 4" x 8" x 24", UNLESS NOTED, TO BE CUT FOR WINDOWS, DOORS, PLAIN DIMENSIONS ECT..

B. WOOD FOR THE REAR DECKS TO BE DOUGLAS FIR, STAINED AND SEALED PER OWNERS INSTRUCTIONS.

C. ALL GUARDRAILS TO MEET THE REQUIREMENTS OF SECTION 1013 (IBC 2003) INCLUDING LOADING REQUIREMENTS PER SECTION 1607.7 (IBC 2003). SUBCONTRACTOR TO PROVIDE SHOP DRAWINGS FROM GUARD COMPONENT MAKER, TO LOCAL BUILDING OFFICIAL DEMONSTRATING COMPLIANCE WITH SUCH REQUIREMENTS BEFORE GUARDRAIL CONSTRUCTION.

D. GRILLE DESIGNS FOR ALL DOORS AND WINDOWS ARE BY OWNER (CONTRACTOR TO VERIFY).

E. CONTRACTOR TO VERIFY ALL EXTERIOR LIGHTING FIXTURES WITH OWNER. SEE ALSO GENERAL NOTE 5, SHEET E01.

F. COLOR OF ALL PRECAST ELEMENTS TO BE TYP. CEMENT COLOR.

G. CONTRACTOR TO VERIFY MASONRY GROUT COLORS WITH OWNER AND ARCHITECT.

H. FINAL PAINTED COLOR OF SHIPLAP SIDING ON PENTHOUSE BY OWNER.

I. PROVIDE AND INSTALL END DAMS AT ALL FLASHING LOCATIONS ABOVE WINDOWS.

J. INSTALL WEEP HOLES THROUGH MASONRY ABOVE ALL WINDOWS, DOORS, AND OTHER MASONRY OPENINGS @ 48" O.C. MAX.C. ALL OPENINGS TO HAVE A MIN. OF TWO WEEP HOLES (@ EA. END OF A WINDOW).

K. PROVIDE AND INSTALL EXPANSION JOINTS IN MASONRY AS SHOWN ON ELEVATIONS. EXPANSION JOINTS TO RUN FROM TOP CAP TO BOTTOM MASONRY UNITS (TYP.).

PORT ▫ CITY ARCHITECTURE
65 NEWBURY STREET
PORTLAND, ME 04101
207.761.9000
fax 207.761.2010
info@portcityarch.com

CONSULTANTS:

44 FEDERAL STREET CONDOMINIUMS

44 FEDERAL STREET
Portland, Maine 04101

#	DATE	DESCRIPTION
3	5-15-06	CONSTRUCTION SET
2	1-11-06	PERMIT SET
1	6-9-05	REVIEW SET

REVISIONS

Drawn Issued: Date - Year
Project Number: 0414.06
Drawing Scale:

SHEET NAME:
ELEVATIONS UNITS B-G

Drawn By: MC
Checked By: ACH

SHEET NUMBER: A2.1

CONSTRUCTION SET - FOR CONSTRUCTION

COPYRIGHT: Reuse or reproduction of the contents of this document is not permitted without written permission of PORT CITY ARCHITECTURE PA