IF THIS SHEET IS NOT 24 X 36 IT IS A REDUCED SCALE PRINT - SCALE ACCORDINGLY

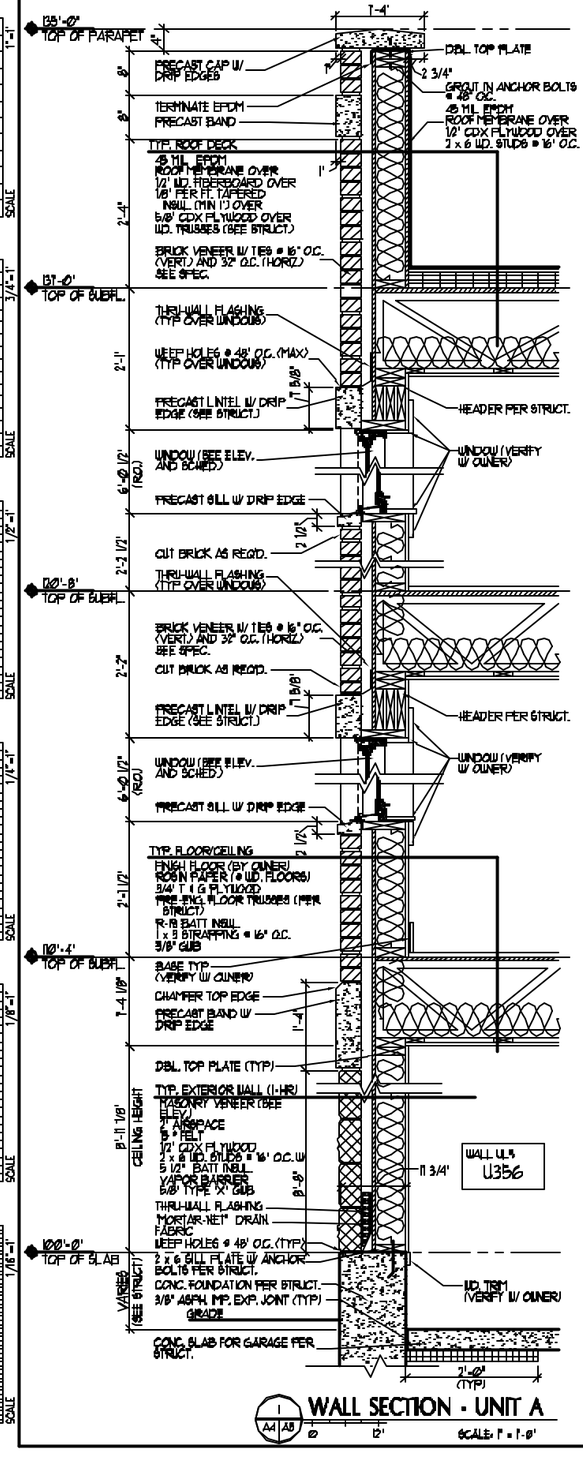

1 A4 | A8 **WALL SECTION - UNIT A**
0 12' SCALE: 1" = 1'-0"

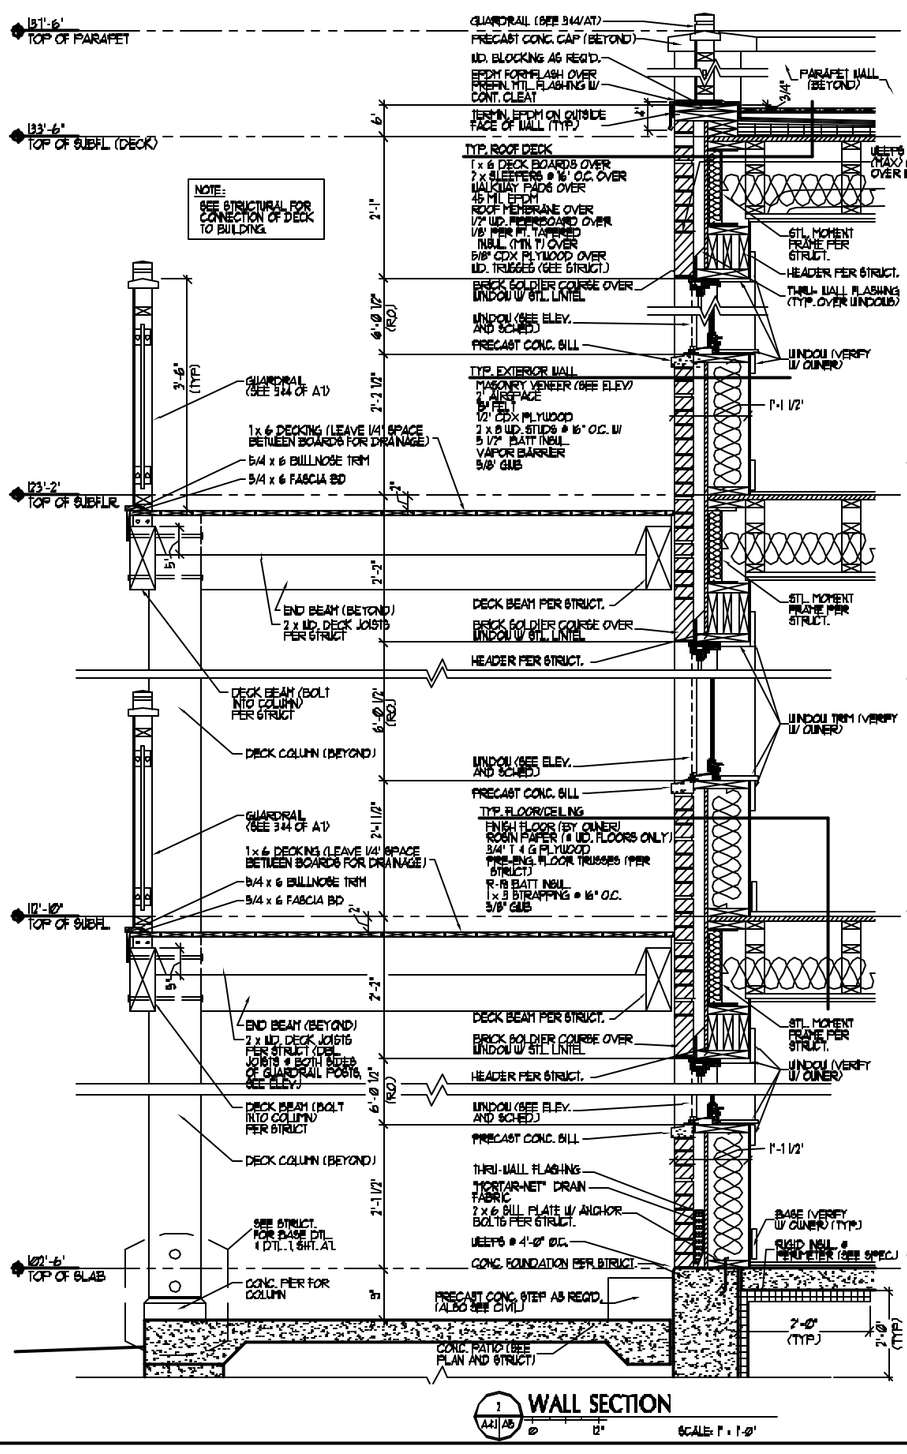

2 A4 | A8 **WALL SECTION**
0 12' SCALE: 1" = 1'-0"

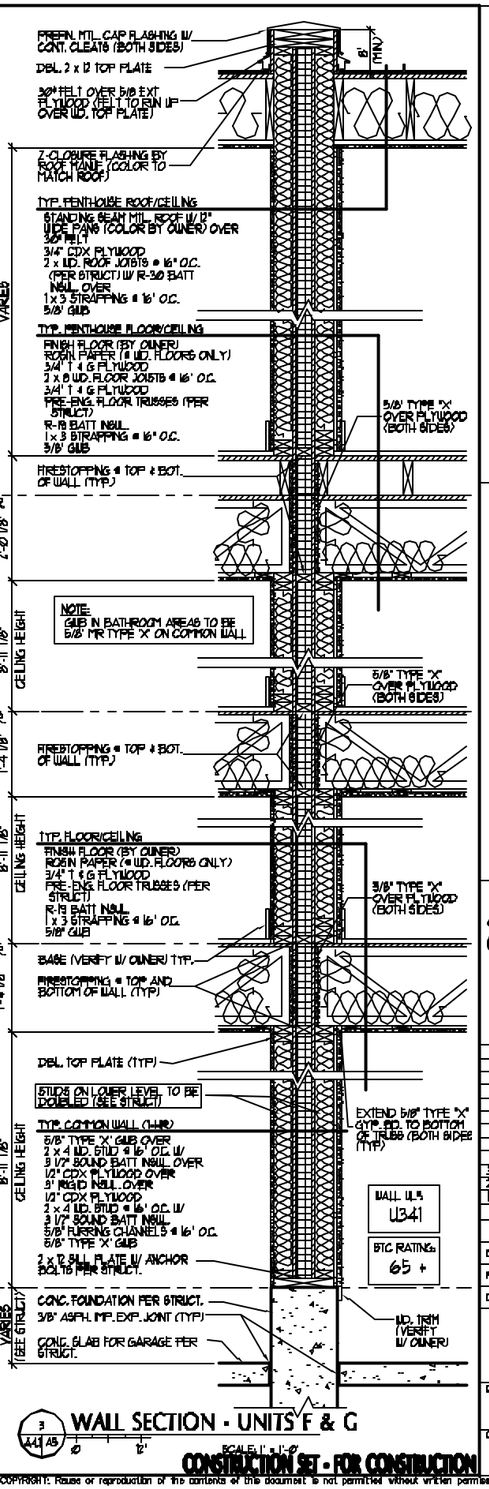

3 A4 | A8 **WALL SECTION - UNITS F & G**
0 12' SCALE: 1" = 1'-0"

CONSTRUCTION SET - FOR CONSTRUCTION

COPYRIGHT: Reuse or reproduction of the contents of this document is not permitted without written permission of PORT CITY ARCHITECTURE PA

PORT ▫ CITY ARCHITECTURE
65 NEWBURY STREET
PORTLAND, ME 04101
207.761.9000
fax 207.761.2010
info@portcityarch.com

CONSULTANTS:

#	DATE	DESCRIPTION
3	9-15-05	CONSTRUCTION SET
2	7-11-05	PERMIT SET
1	6-9-05	REVIEW SET

REVISIONS

Date Issued: Date - Year
Project Number: 0406
Drawing Scale:

SHEET NAME: WALL SECTIONS

Drawn By: MC
Checked By: ACH

44 FEDERAL STREET CONDOMINIUMS

44 FEDERAL STREET
Portland, Maine 04101

A5