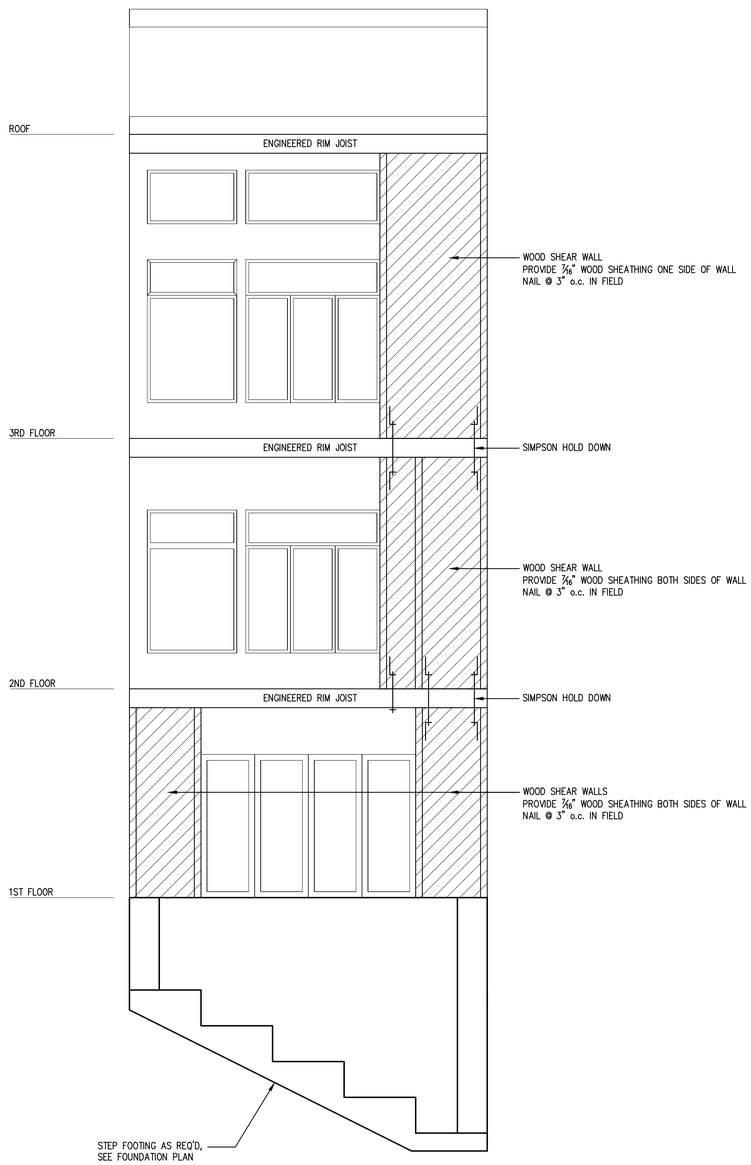

WEST ELEVATION SCALE: 1/4"=1'-0" 1

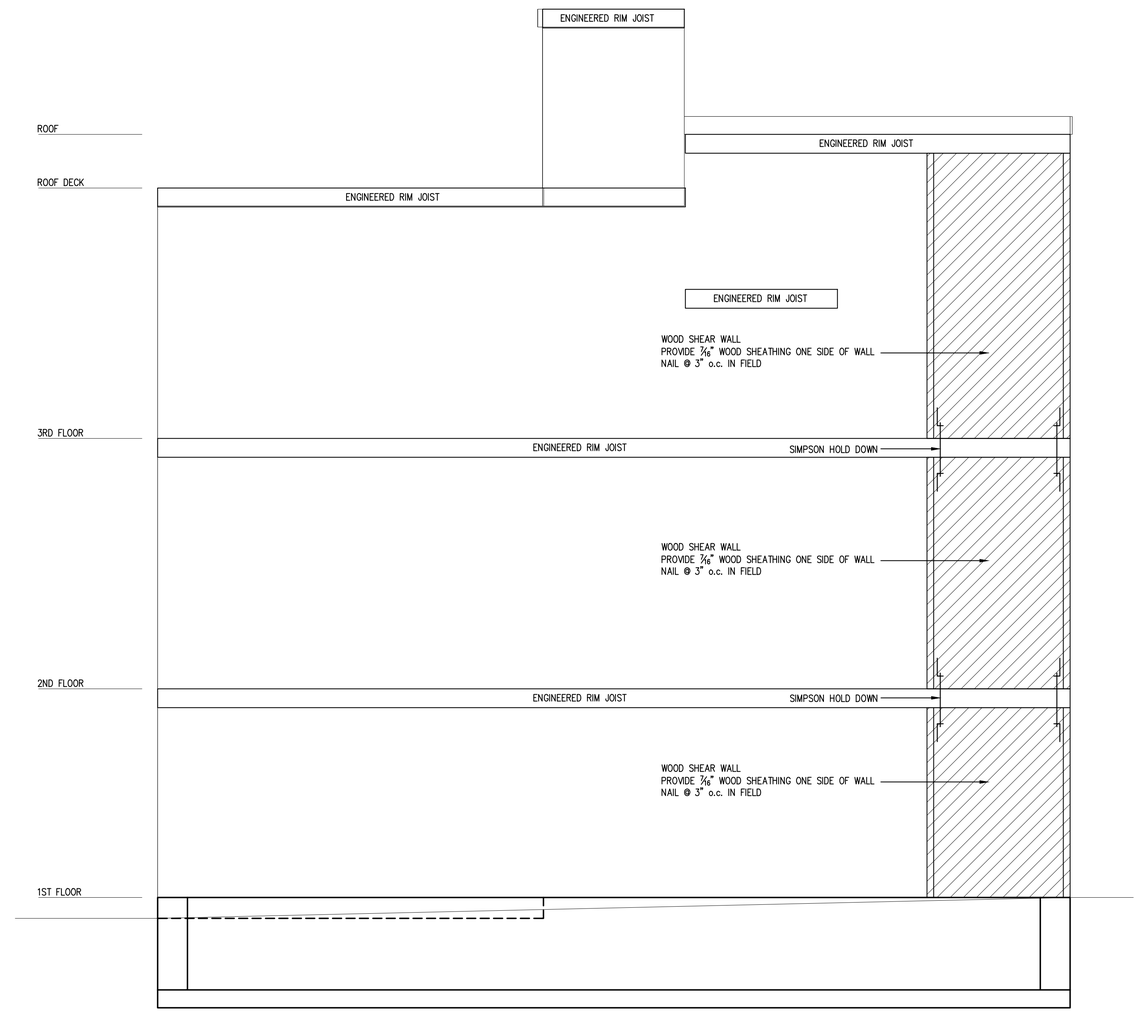

NORTH ELEVATION SCALE: 1/4"=1'-0" 2

PRINTED: Feb 11, 2016

CASCO BAY ENGINEERING
424 Fore Street
Portland, ME 04101
Phone 207.842.2800
Fax 207.842.2828
www.cascobayengineering.com

CLIENT:

SUNNY TIME SOLAR LLC
PO BOX 15372
PORTLAND, ME 04101

STATE OF MAINE
ANTHONY DUMAIS
No. 12851
LICENSED
PROFESSIONAL ENGINEER
Anthony Dumais

THE HAWK
48 HANCOCK STREET
PORTLAND, MAINE

NEW BUILDING

ISSUED

No.	DESCRIPTION	DR. BY	CKD. BY	DATE
A	ISSUE FOR PERMIT - NOT FOR CONSTRUCTION	TD	TD	2-11-16

SHEET TITLE:

FRAMING ELEVATIONS

DESIGNED:	TD
DRAWN:	TD
DATE:	11-13-14
PROJECT NUMBER:	14-135

S3.2