PLAN NORTH

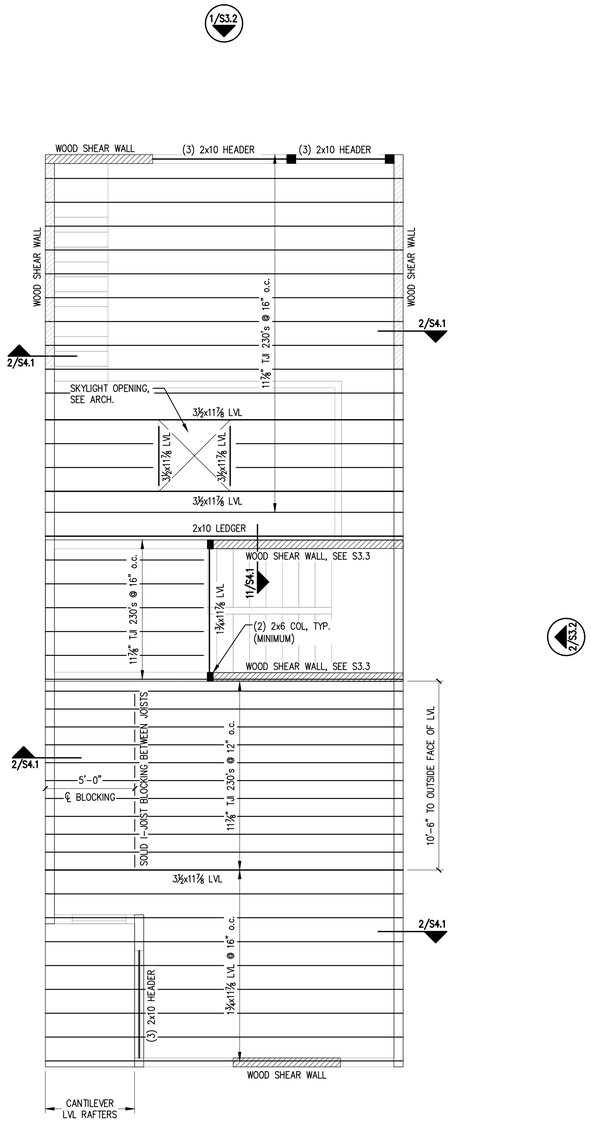

NOTES:
1. PROVIDE SIMPSON JOIST HANGERS AT ALL FLUSH FRAMED JOIST ENDS, TYP.
2. WINDOW HEADERS NOT SPECIFIED ON PLANS SHALL BE (2)–2x8's, U.N.O.
3. PROVIDE (3)–2x6's AT ALL COLUMNS CORNERS AND HOLD–DOWN LOCATIONS, U.N.O.
4. SEE S3.1, S3.2 & S3.3 FOR FRAMING ELEVATIONS AND SHEAR WALL INFORMATION
5. ALL EXTERIOR WALLS ARE 2x6 SPF No. 2 (OR BETTER) AT 16" o.c.

ROOF FRAMING PLAN SCALE: 1/4"=1'-0" | 1

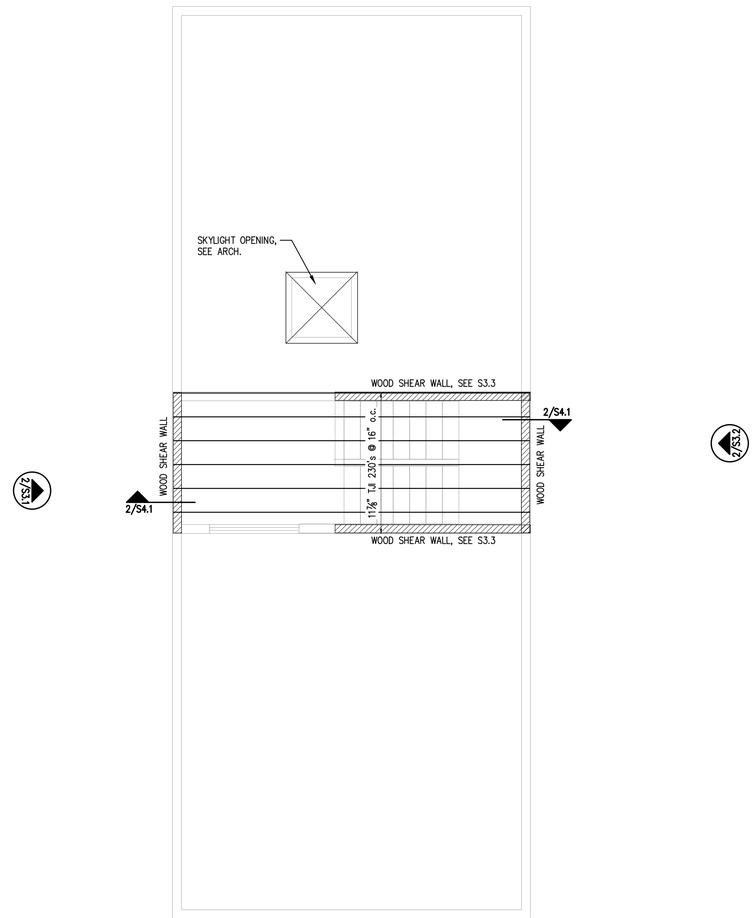

NOTES:
1. PROVIDE SIMPSON RAFTER TIES AT ALL RAFTER ENDS, TYP.
2. WINDOW HEADERS SHALL BE (2)–2x8's, U.N.O. SEE TYP. HEADER DETAIL X/SX.X
3. PROVIDE (3)–2x6's AT ALL COLUMNS AND CORNERS, U.N.O.
4. WOOD SHEAR WALLS ON THIS PLAN ARE SHEATHED ON ONE SIDE.

PLAN LEGEND
- BEARING WALL
- SHEAR WALL
- BEAM
- COLUMN FROM ABOVE
- COLUMN BELOW
- COLUMN ABOVE AND BELOW

TOWER ROOF FRAMING PLAN SCALE: 1/4"=1'-0" | 2

PRINTED: Oct 14, 2016

CASCO BAY ENGINEERING
424 Fore Street
Portland, ME 04101
Phone 207.842.2800
Fax 207.842.2828
www.cascobayengineering.com

CLIENT:
SUNNY TIME SOLAR LLC
PO BOX 15372
PORTLAND, ME 04101

STATE OF MAINE ANTHONY DUMAIS No. 12851 LICENSED PROFESSIONAL ENGINEER

THE HAWK
48 HANCOCK STREET
PORTLAND, MAINE
NEW BUILDING

ISSUED

No.	DESCRIPTION	DR. BY	CK'D. BY	DATE
0	ISSUE FOR CONSTRUCTION	TD	ED	3-21-16

SHEET TITLE:
ROOF FRAMING PLANS

DESIGNED:	TD
DRAWN:	TD
DATE:	11–13–14
PROJECT NUMBER:	14–135

S1.3