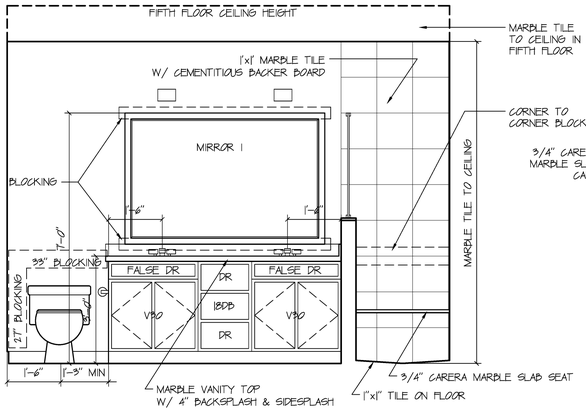

ELEVATION A

Scale: 1/2" = 1' 0

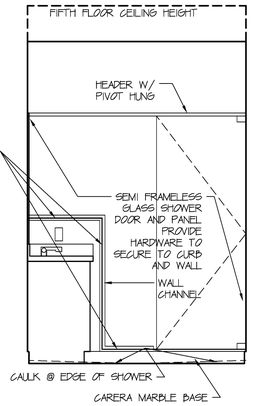

ELEVATION B

Scale: 1/2" = 1' 0

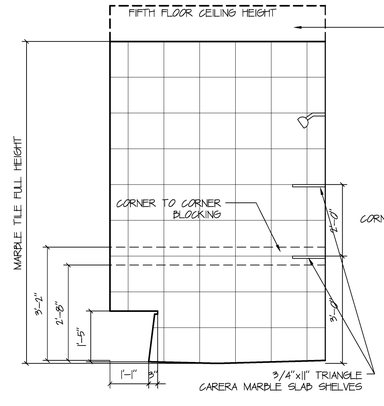

ELEVATION C

Scale: 1/2" = 1' 0

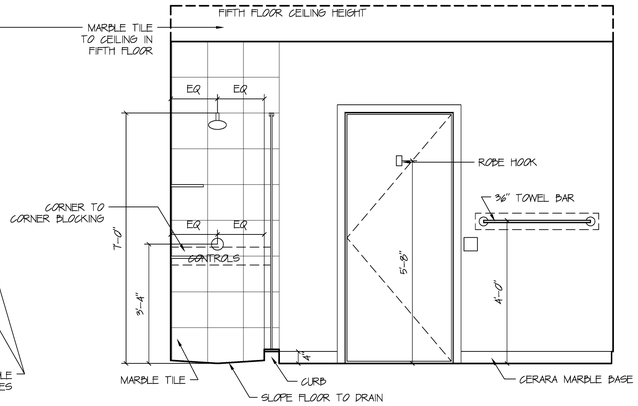

ELEVATION D

Scale: 1/2" = 1' 0

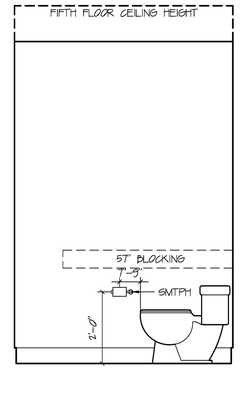

ELEVATION E

Scale: 1/2" = 1' 0

UNIT D MASTER BATH

REFER TO PLANS FOR ACTUAL ORIENTATION OF UNIT

ELEVATION A

Scale: 1/2" = 1' 0

ELEVATION B

Scale: 1/2" = 1' 0

ELEVATION C

Scale: 1/2" = 1' 0

ELEVATION D

Scale: 1/2" = 1' 0

UNIT D BATH

REFER TO PLANS FOR ACTUAL ORIENTATION OF UNIT

ELEVATION A

Scale: 1/2" = 1' 0

ELEVATION B

Scale: 1/2" = 1' 0

ELEVATION C

Scale: 1/2" = 1' 0

ELEVATION D

Scale: 1/2" = 1' 0

UNIT D POWDER ROOM

REFER TO PLANS FOR ACTUAL ORIENTATION OF UNIT

DAVID M. WHITE, ARCHITECT
405 Tibbetts Hill Road
P. O Box 447
Goffstown, NH 03045
(603) 497-3405

THE VILLAGE AT OCEAN GATE, LLC
c/o Atlas Investment Group, LLC
35 Foy Street, Suite 107B
Boston, MA 02118

THE BAY HOUSE
Middle Street
Portland, Maine

UNIT INTERIOR ELEVATIONS

Scale: 1/2" = 1'-0"
Commission No.: 06-008
Date: July 15, 2008

REVISIONS:

DRG. NO.

IE.3