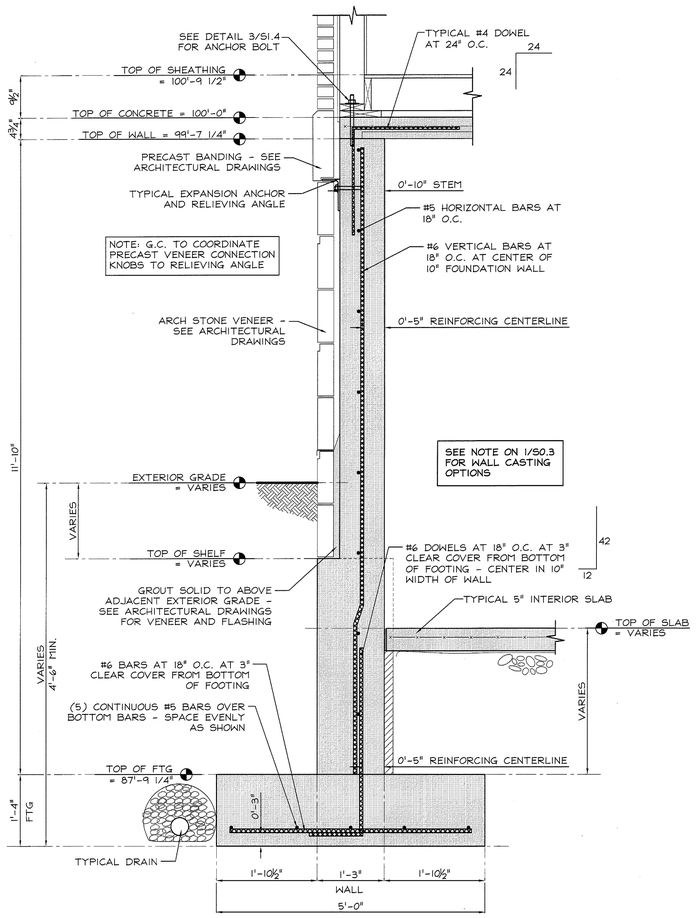

1 S0.4 FOUNDATION WALL
Scale: 3/4" = 1'-0"

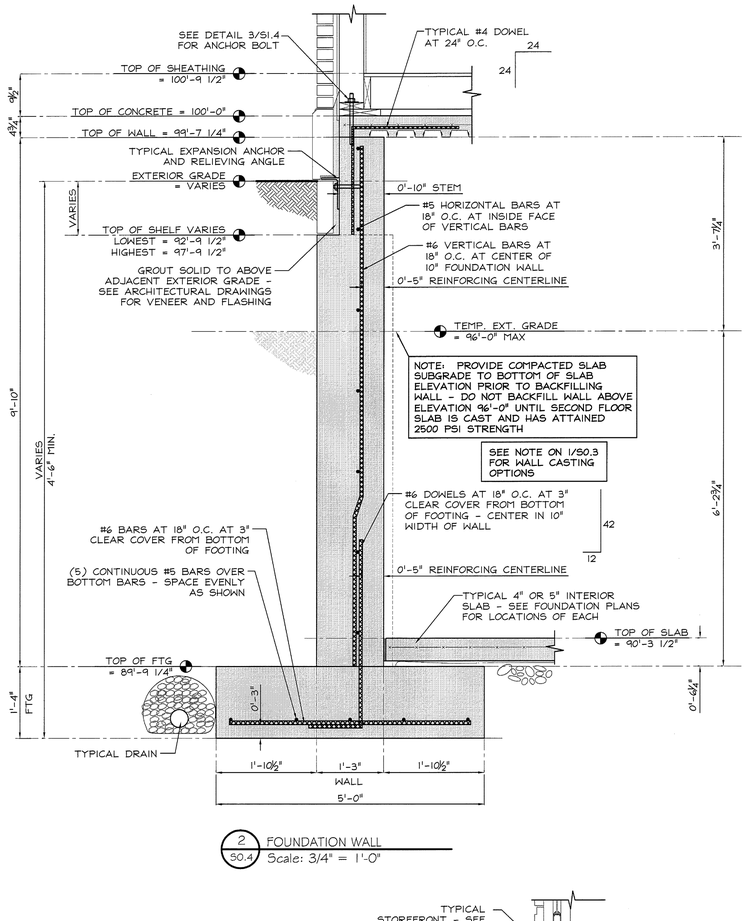

2 S0.4 FOUNDATION WALL
Scale: 3/4" = 1'-0"

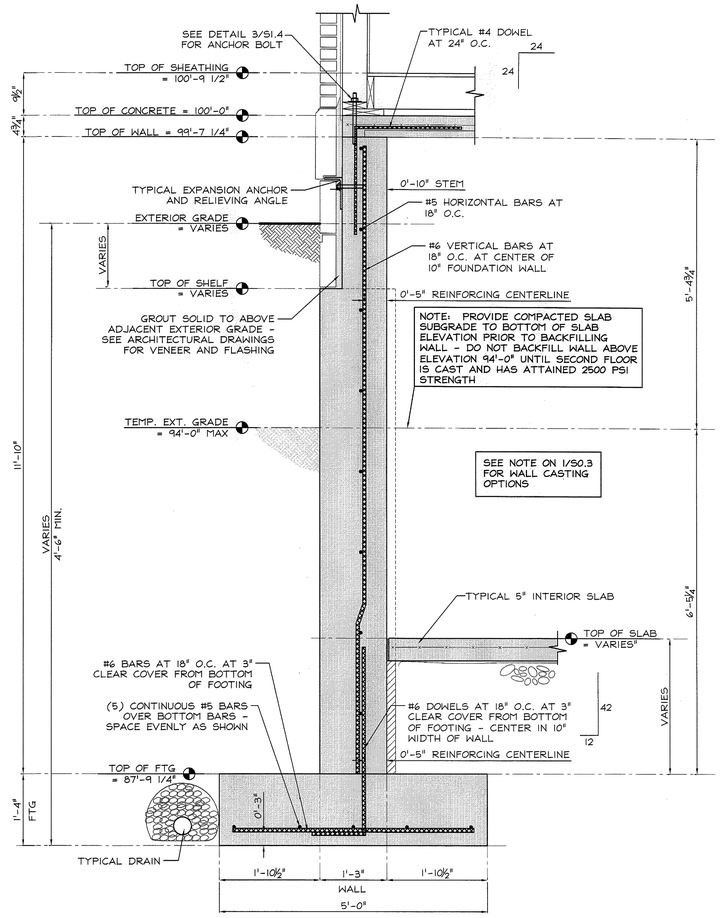

3 S0.4 FOUNDATION WALL
Scale: 3/4" = 1'-0"

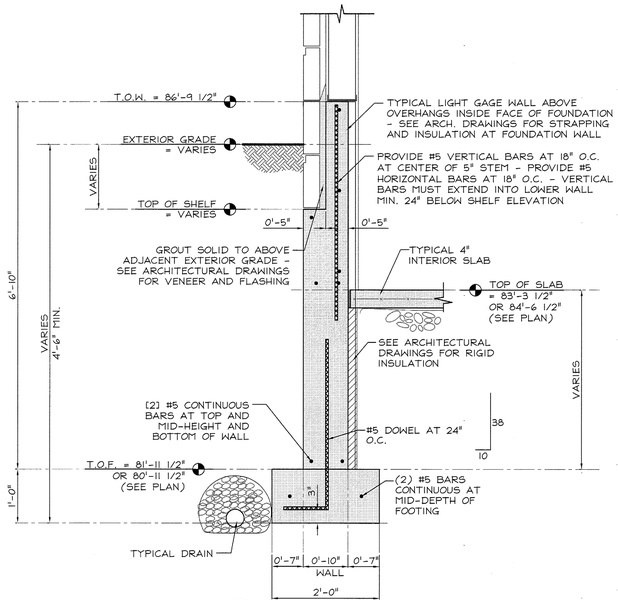

4 S0.4 FOUNDATION WALL
Scale: 3/4" = 1'-0"

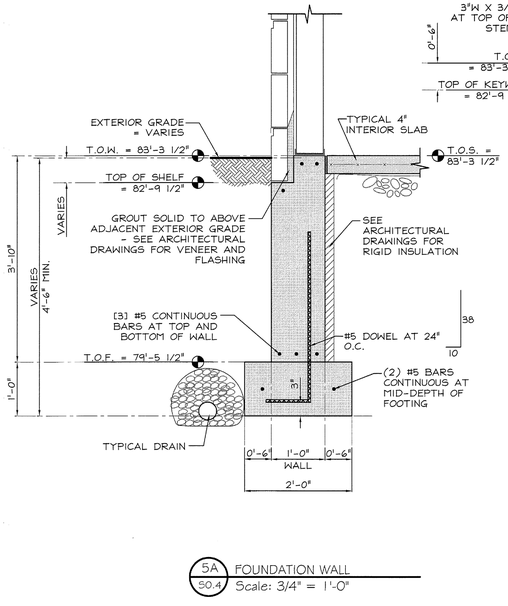

5A S0.4 FOUNDATION WALL
Scale: 3/4" = 1'-0"

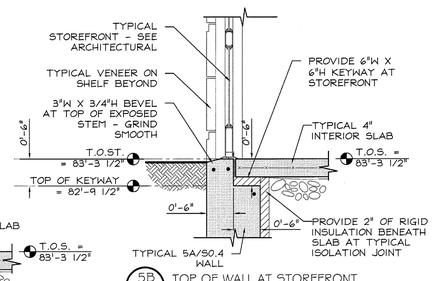

5B S0.4 TOP OF WALL AT STOREFRONT

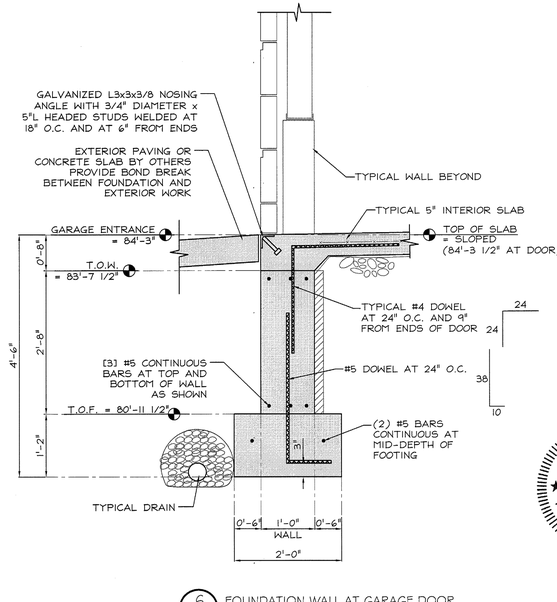

6 S0.4 FOUNDATION WALL AT GARAGE DOOR
Scale: 3/4" = 1'-0"

JSN Associates, Inc.
Consulting Structural Engineers
One Autumn Street
Portsmouth, NH 03801
(603) 433 - 8639
Fax: (603) 431 - 2511
www.jsneng.com

DAVID M. WHITE, ARCHITECT
403 Tibbetts Hill Road
P. O. Box 447
Goffstown, New Hampshire 03045
(603) 497-3405

THE VILLAGE AT OCEAN GATE, LLC
GFI Partners
93 Pearl Street
Boston, MA 02110

THE BAY HOUSE
Middle Street
Portland, Maine

FOUNDATION DETAILS
Phase I
Scale: As Noted
Commission No: 06-008
Date: July 15, 2008

REVISIONS:

DRG. NO.
S0.4

STATE OF MAINE
JEFFREY S. NAWROCKI
No. 8044
LICENSED
PROFESSIONAL ENGINEER
7/15/08