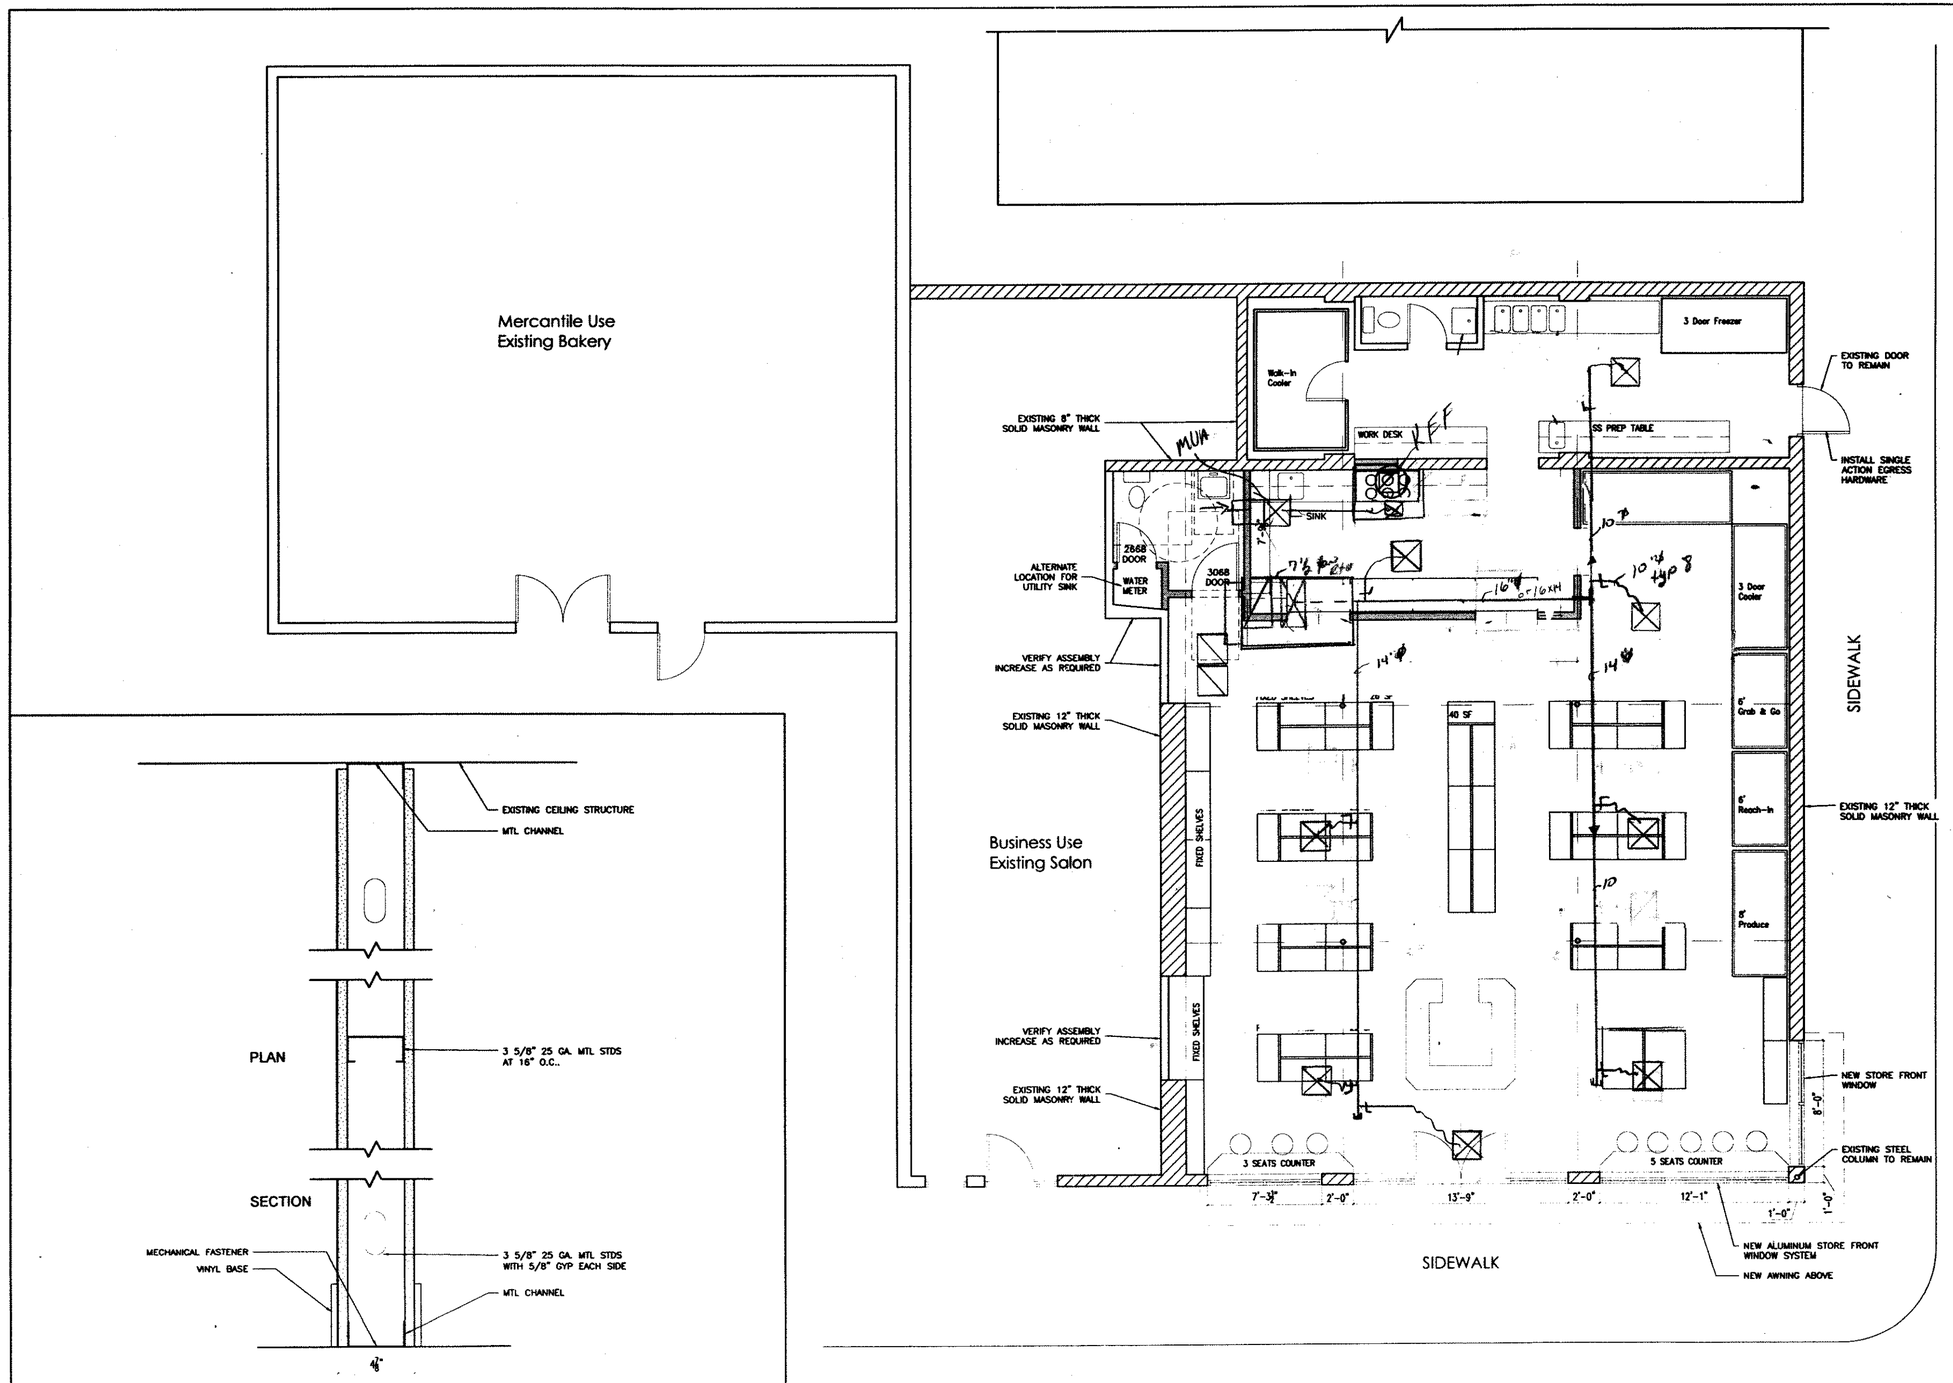

2 | 3"=1'-0" | TYPICAL WALL TYPE

1 | 1/4"=1'-0" | PROPOSED PLAN

DO NOT SCALE DRAWINGS

Graham Architects
59 Mills Road
Kennebunkport, ME 04046
207.967.8850
www.grahamarchitects.com

Existing Mercantile Expansion

LICENSED ARCHITECT DAVID J. GRAHAM NO. 3131 STATE OF MAINE

ISSUED FOR PERMIT

Path: M:/boulos/india st
Issue Date: 05/27/14
Drawn By: djg
Checked By:
Revision:
1.
2.
3.
4.

PROPOSED PLAN

1/4"=1'-0"

A-2