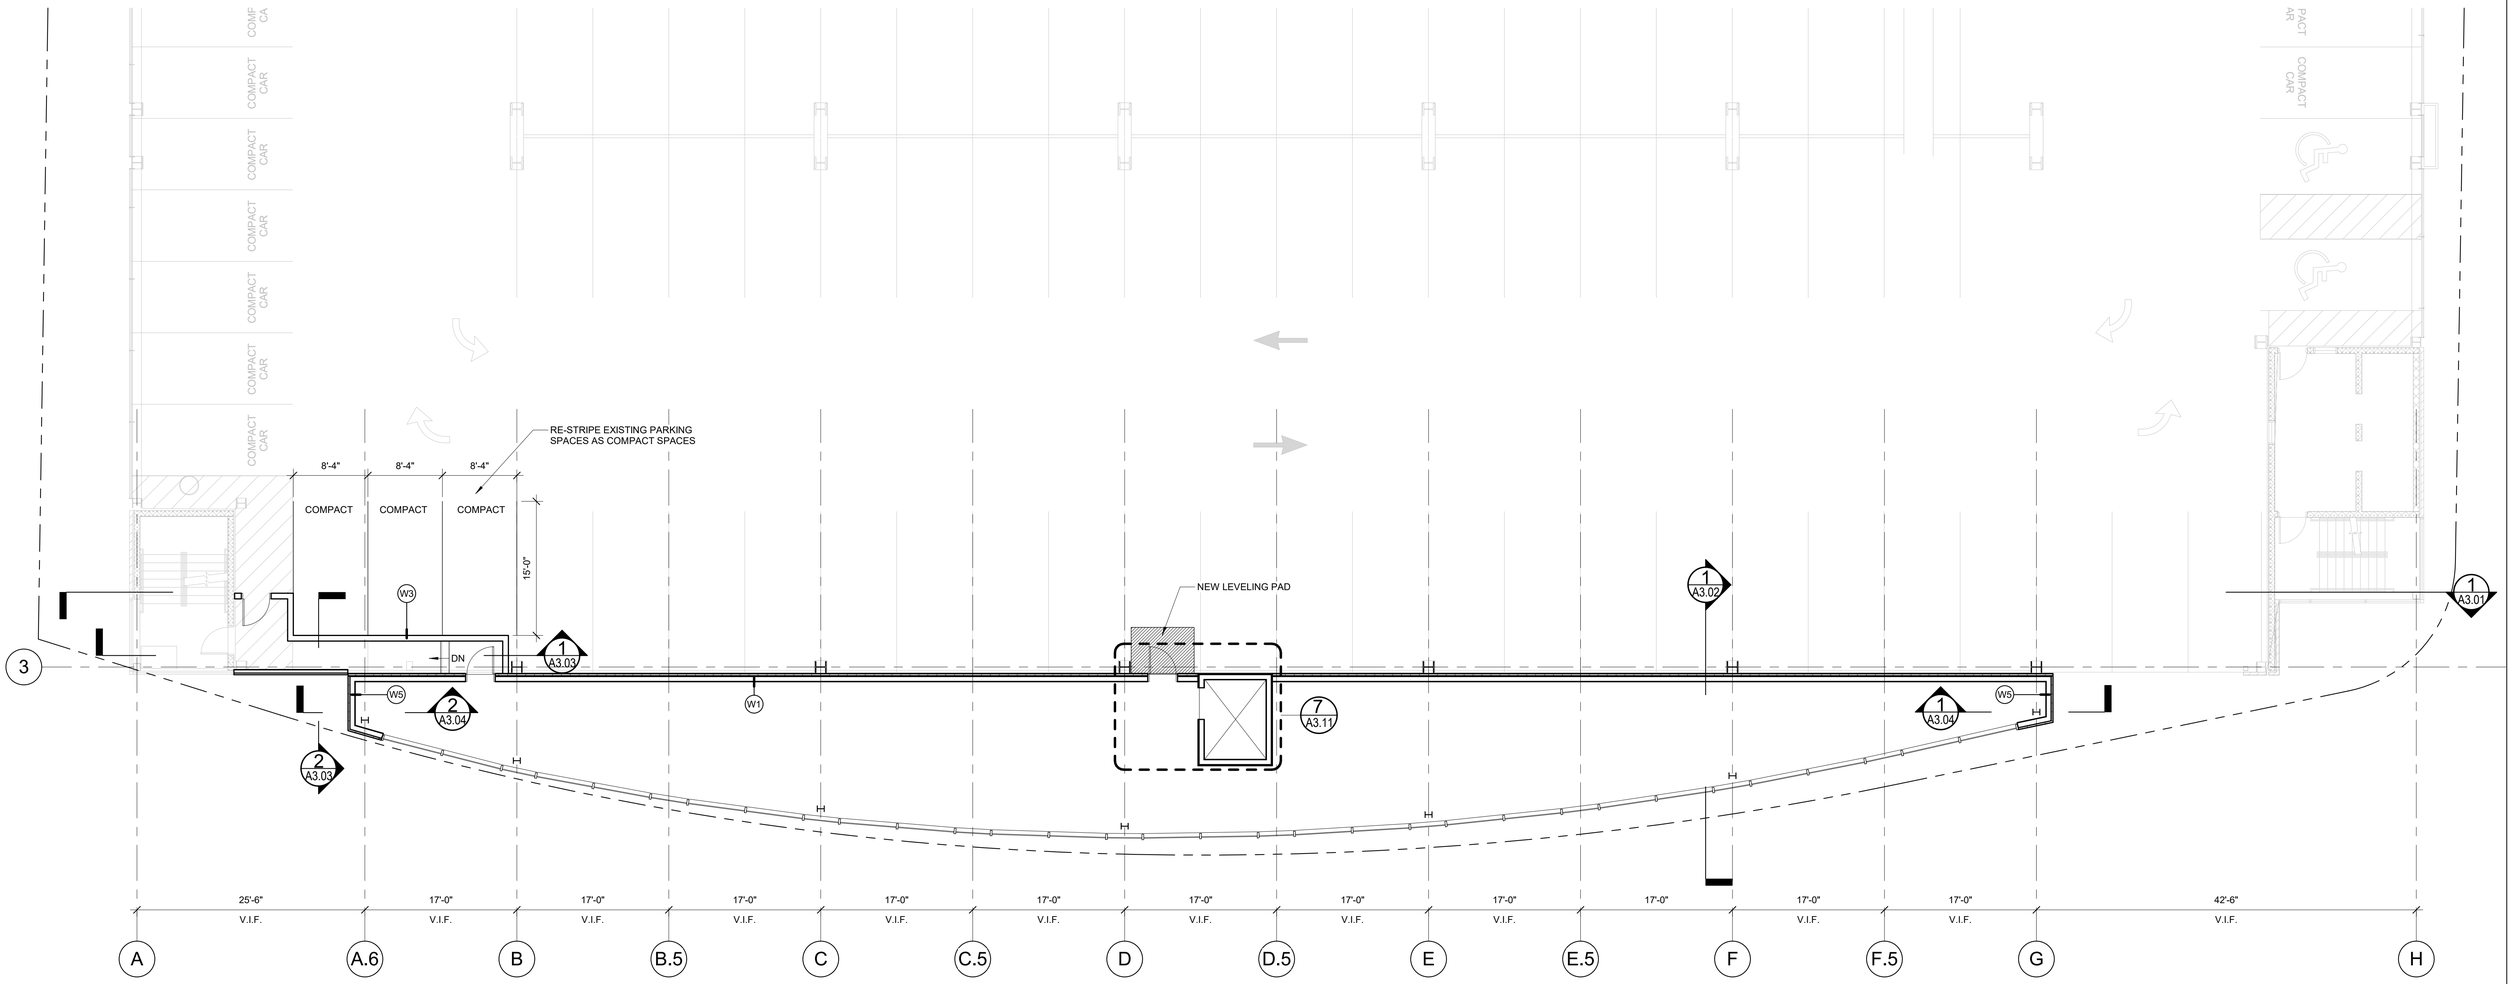

1 5TH FLOOR
1/8" = 1'-0"

KEY SECTION :

REGISTERED ARCHITECT
WILLIAM KENNETH HOPKINS
No. 1030
STATE OF MAINE

Prepared For: Owner	Project: Ocean Gateway Addition	Revisions:
Address City, State	167 Fore Street Portland, Maine	
Architect: ARCHETYPE architects 48 Union Wharf Portland, Maine 04101 (207) 772-6022ARCHETYPE@ARCHETYPEPA.COM	Date: - - / - - / - - - - Scale: As indicated	
	Fifth Floor	A1.05