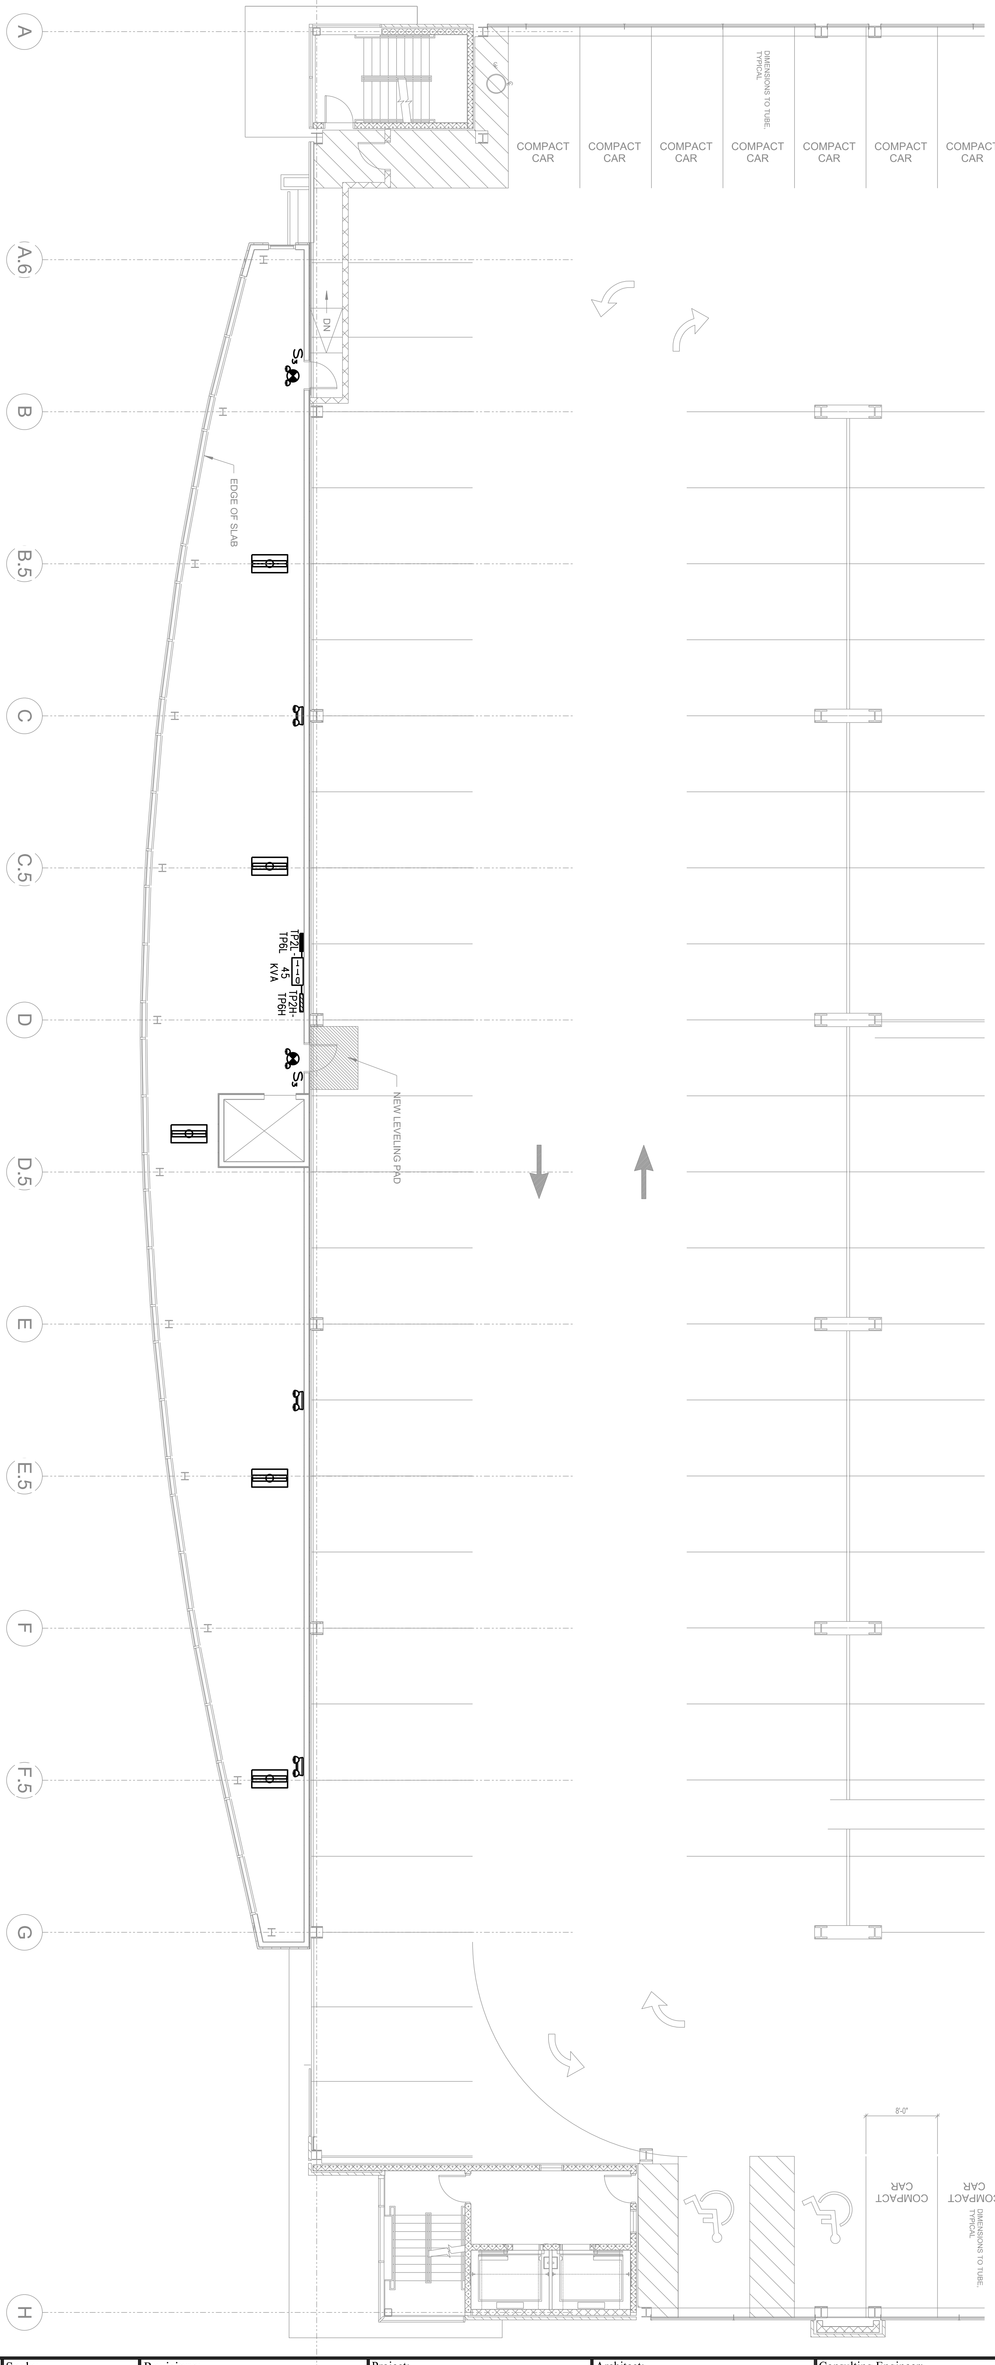

E1.01	Date: October 7, 2016	Scale: 1/8" = 1'-0"	Revisions: 10-07-2016 Permit Set	Project: Addition to Ocean Gateway Garage	Architect:	Consulting Engineer:	Prepared For:
FLOORS 1-5 LIGHTING PLAN				167 Fore St, Portland, Maine	48 Union Wharf Portland, Maine 04101 (207) 772-6022 Fax (207) 772-4056	BENNETT ENGINEERING MECHANICAL • ELECTRICAL (207) 865-9475	

STATE OF MAINE STEVEN [illegible] LICENSED PROFESSIONAL ENGINEER