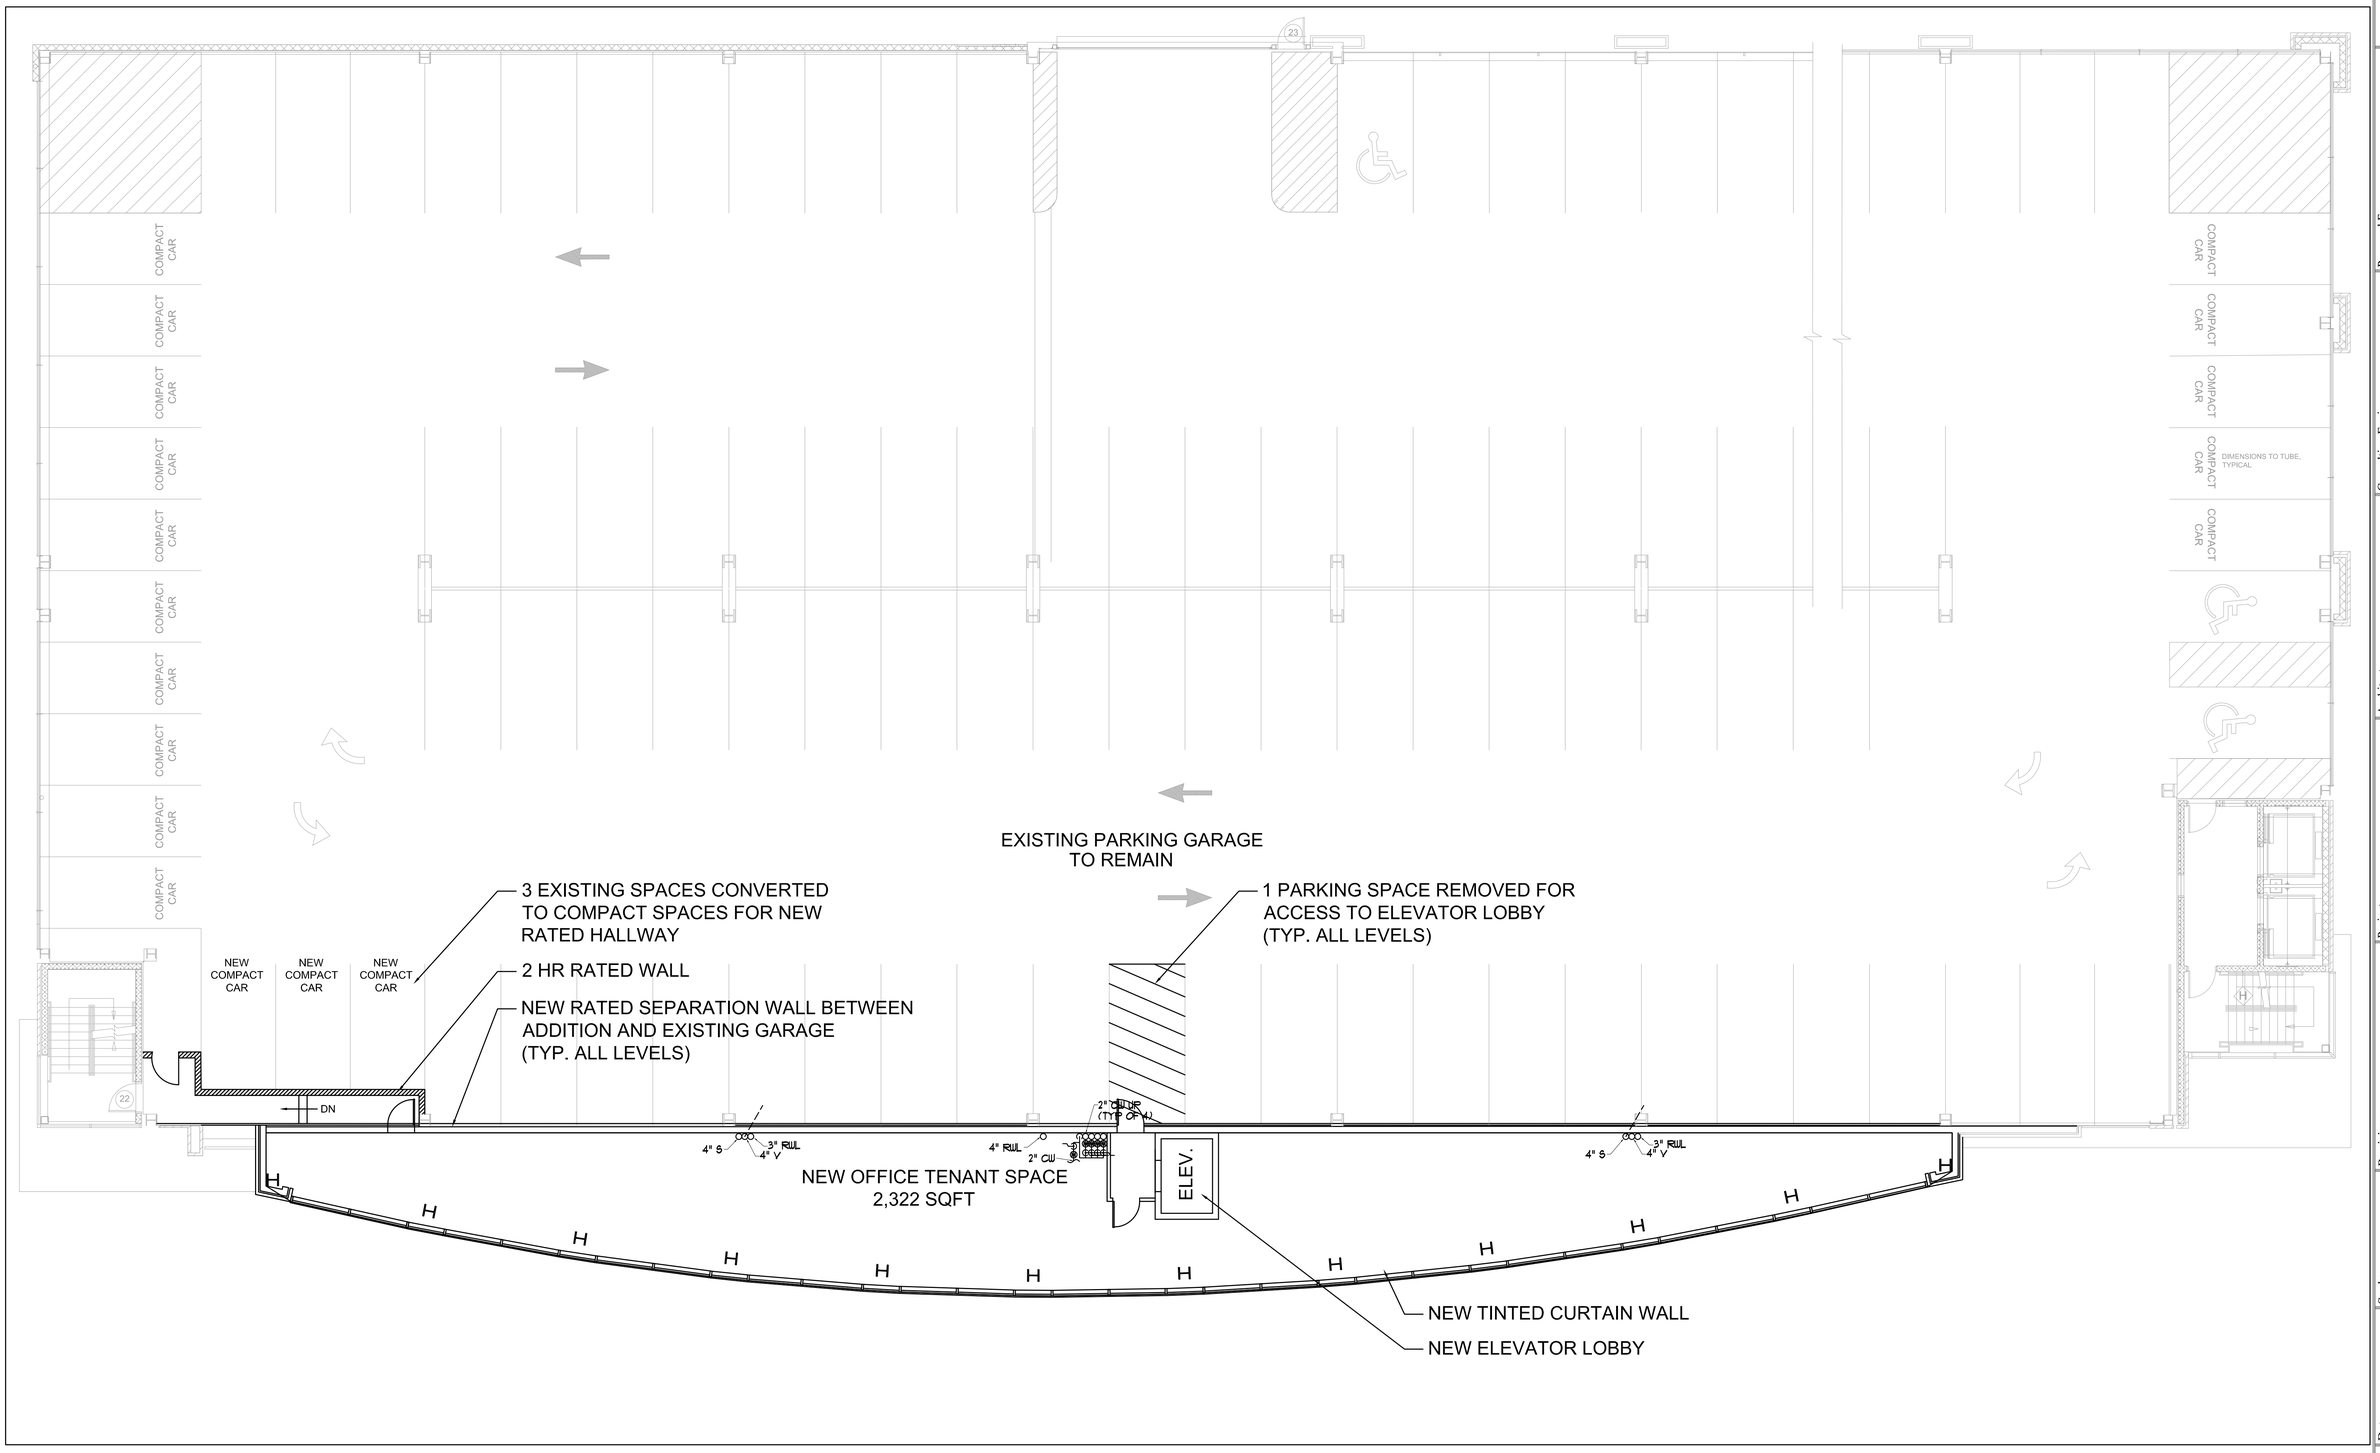

1 FOURTH FLOOR PLUMBING PLAN
SCALE: 1/8"=1'-0"

Prepared For:

Consulting Engineer:
BENNETT ENGINEERING
MECHANICAL + ELECTRICAL
(207) 865-9415

Architect:
ARCHETYPE Architects
48 Union Wharf Portland, Maine 04101
(207) 772-6022 Fax (207) 772-4056

Project:
Addition to Ocean Gateway Garage
167 Fore St.
Portland, Maine

Revisions:

Scale: 1/8" = 1'-0"

Date: JULY 18, 2016

FOURTH FLOOR PLUMBING PLAN

M2.04