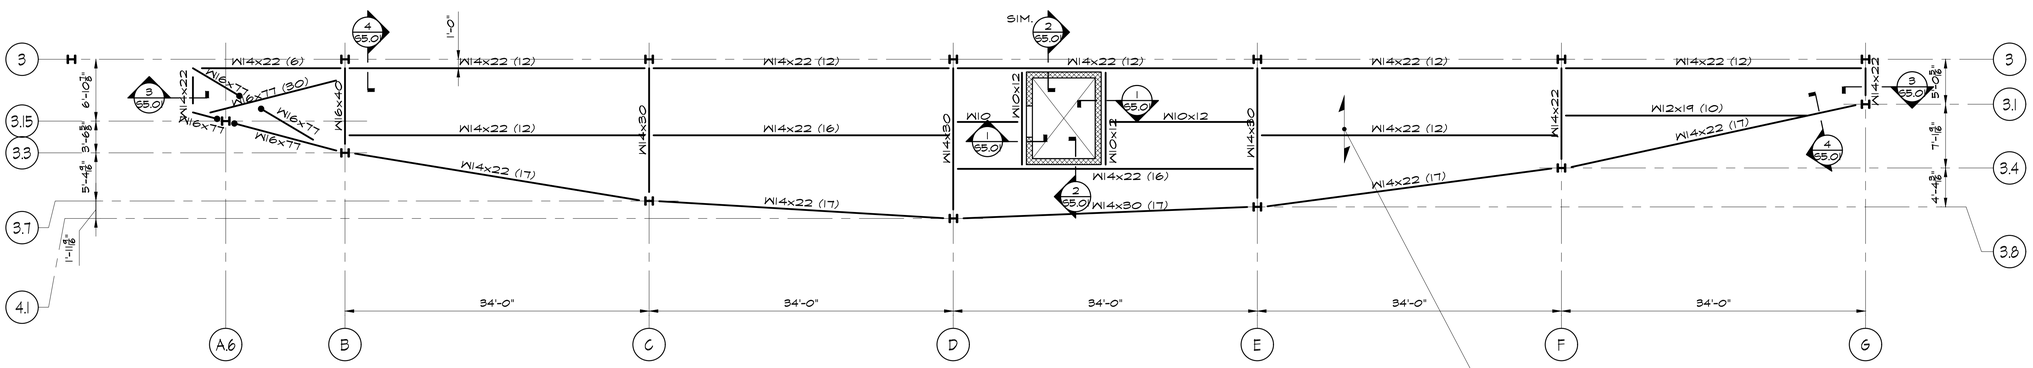

FOURTH FLOOR FRAMING PLAN

1/8"=1'-0"

FLOOR CONSTRUCTION:
3¼" LIGHT WEIGHT CONCRETE
OVER 2"-20 GAGE GALVANIZED
COMPOSITE FLOOR DECK
TOTAL T=5¼" REINFORCED WITH
WWF 6x6-W2.9xW2.9
T.O.C. ELEVATION = 62'-11"

FLOOR FRAMING NOTES:

1. FOR TYPICAL DETAILS AND GENERAL NOTES SEE DRAWING S2.01 THRU S2.03.
2. ALL EXPOSED CONCRETE TO BE "RUBBED" FINISH.
3. FOR FLOOR DRAIN ELEVATIONS, SLAB DEPRESSIONS AND SLOPING CONCRETE FLOORS SEE ARCHITECTURAL DRAWINGS.
4. FOR DIMENSIONS NOT SHOWN, SEE ARCHITECTURAL DRAWINGS.
5. TOP OF STEEL SHALL BE AT EL. -5¼" UNLESS NOTED OTHERWISE.
6. (± 0") INDICATES DEVIATION FROM TOP OF STEEL ELEVATION.
7. "(X)" INDICATES THE NUMBER OF EQUALLY SPACED ¾" DIA. x 3½" LONG HEADED SHEAR STUDS.
8. "EOD" INDICATES EDGE OF POUR STOP AND / OR EDGE OF DECK. DIMENSION FROM COLUMN GRIDLINE OR CENTER LINE OF BEAM IF NO COLUMN GRIDLINE.
9. "44k" INDICATES CONNECTION DESIGN SHEAR (ASD). IF REACTION IS NOT SHOWN, REFER TO SPECIFICATIONS AND GENERAL NOTES.
10. "c=..." INDICATES AMOUNT OF CAMBER.
11. "TOC EL." INDICATES TOP OF CONCRETE SLAB ELEVATION.
12. "TOS EL." INDICATES TOP OF STEEL ELEVATION.
13. INDICATES SPAN OF METAL DECK.
14. INDICATES GRAVITY MOMENT CONNECTION. FOR DETAILS SEE DRAWING S2.02
15. "W10" INDICATES W10x12.

VEITAS and VEITAS engineers
639 Granite Street, Suite 101
Braintree, Massachusetts 02184
TEL (781)849-2863 FAX (781)849-2065

KEY SECTION:

Prepared For:	Project:	Revisions:
Owner	Ocean Gateway Addition	10-14-2016 Permit Set
	167 Fore Street Portland, Maine	

Architect:
ARCHETYPE architects
48 Union Wharf Portland, Maine 04101
(207) 772-6022 ARCHETYPE@ARCHETYPEPA.COM

Date: 10 / 14 /2016

Scale: As indicated

FOURTH FLOOR FRAMING PLAN

S1.04