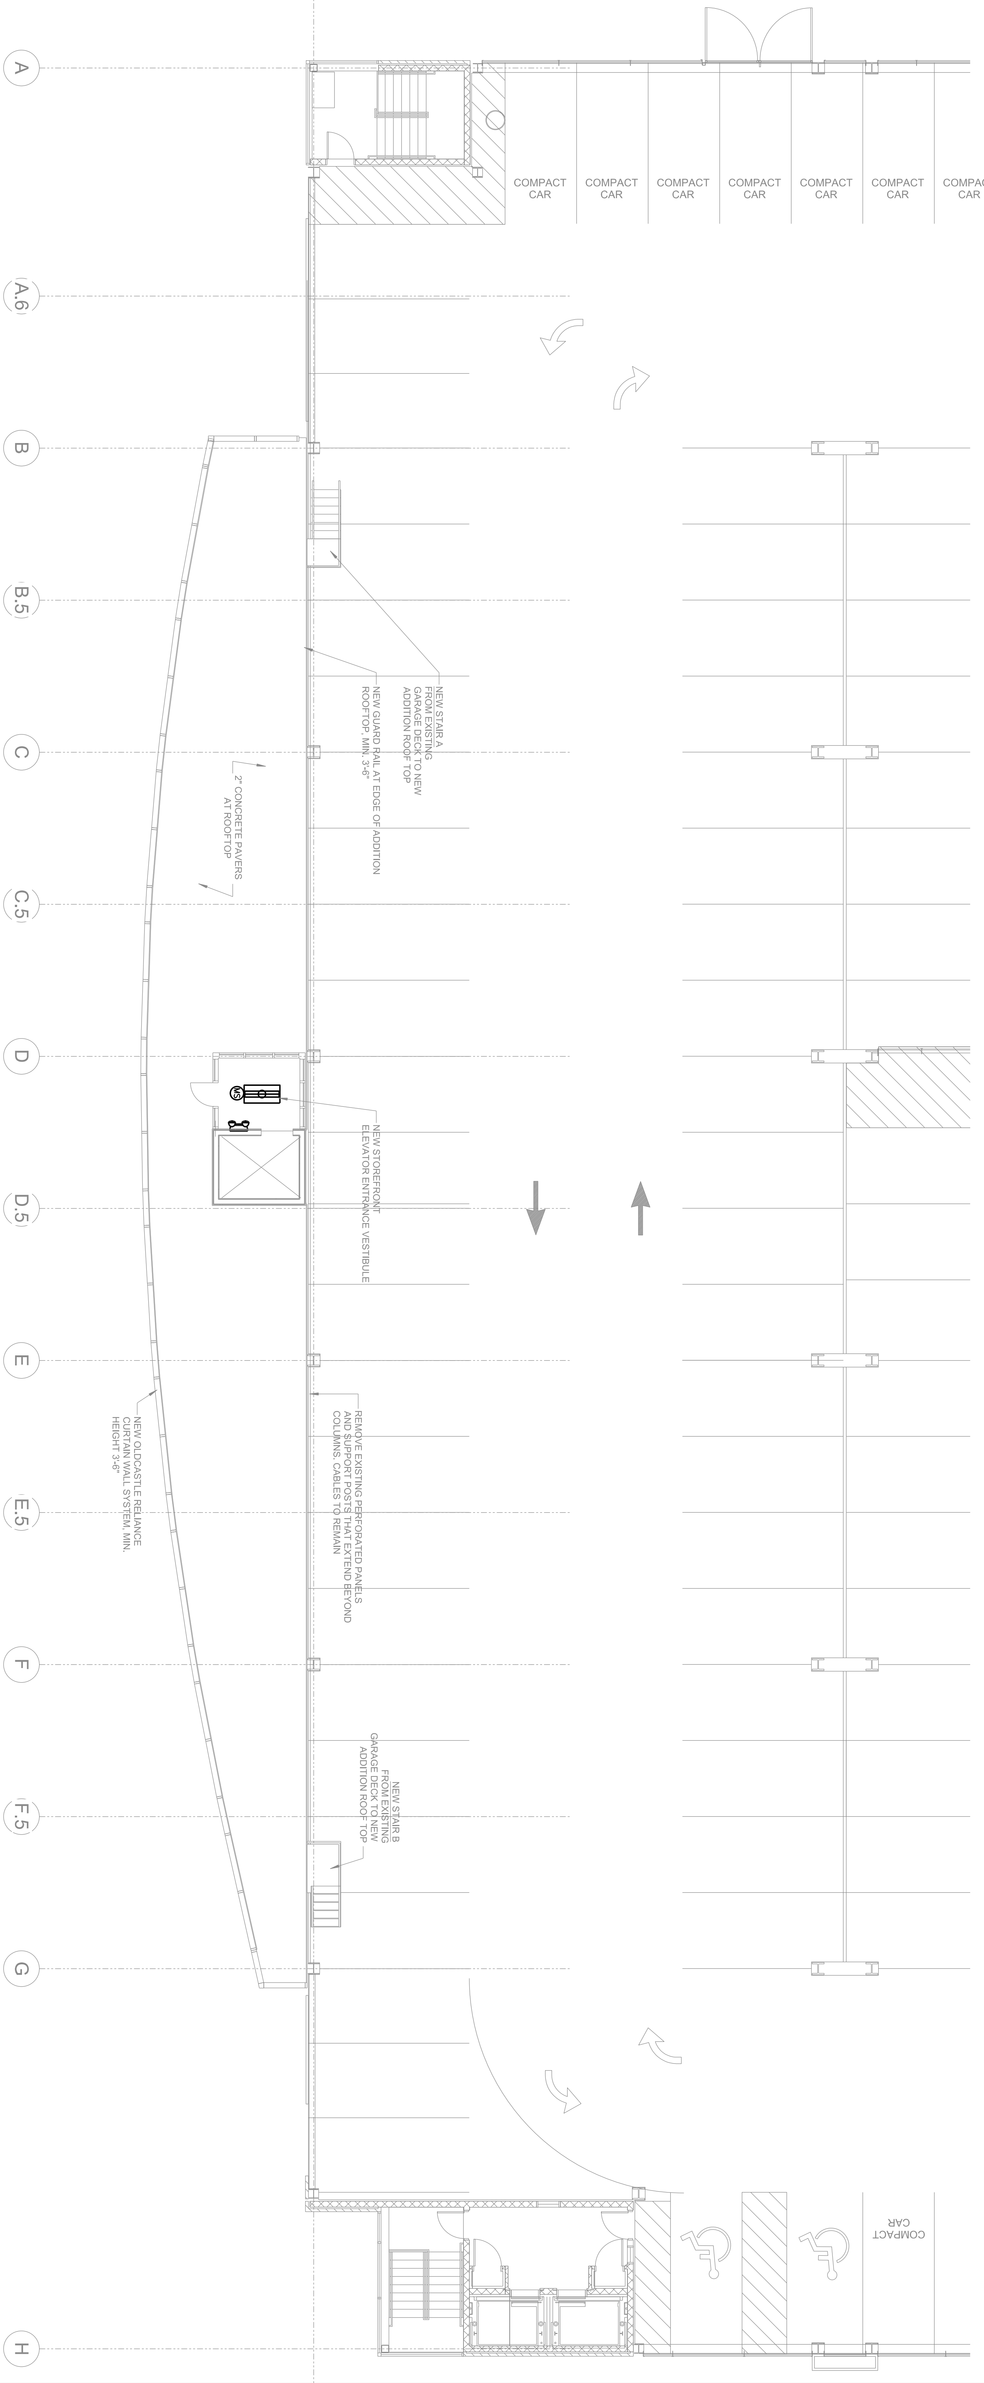

E1.06

Date: April 12, 2017

Scale: 1/8" = 1'-0"

ROOFTOP LIGHTING PLAN

Revisions:

Project:
Addition to Ocean Gateway Garage
167 Fore St, Portland, Maine

Architect:
48 Union Wharf Portland, Maine 04101
(207) 772-6022 Fax (207) 772-4056

Consulting Engineer:
BENNETT ENGINEERING
MECHANICAL • ELECTRICAL
(207) 865-9475

Prepared For:

STATE OF MAINE
STEVEN M. JOHNSON
#9468
LICENSED
PROFESSIONAL ENGINEER