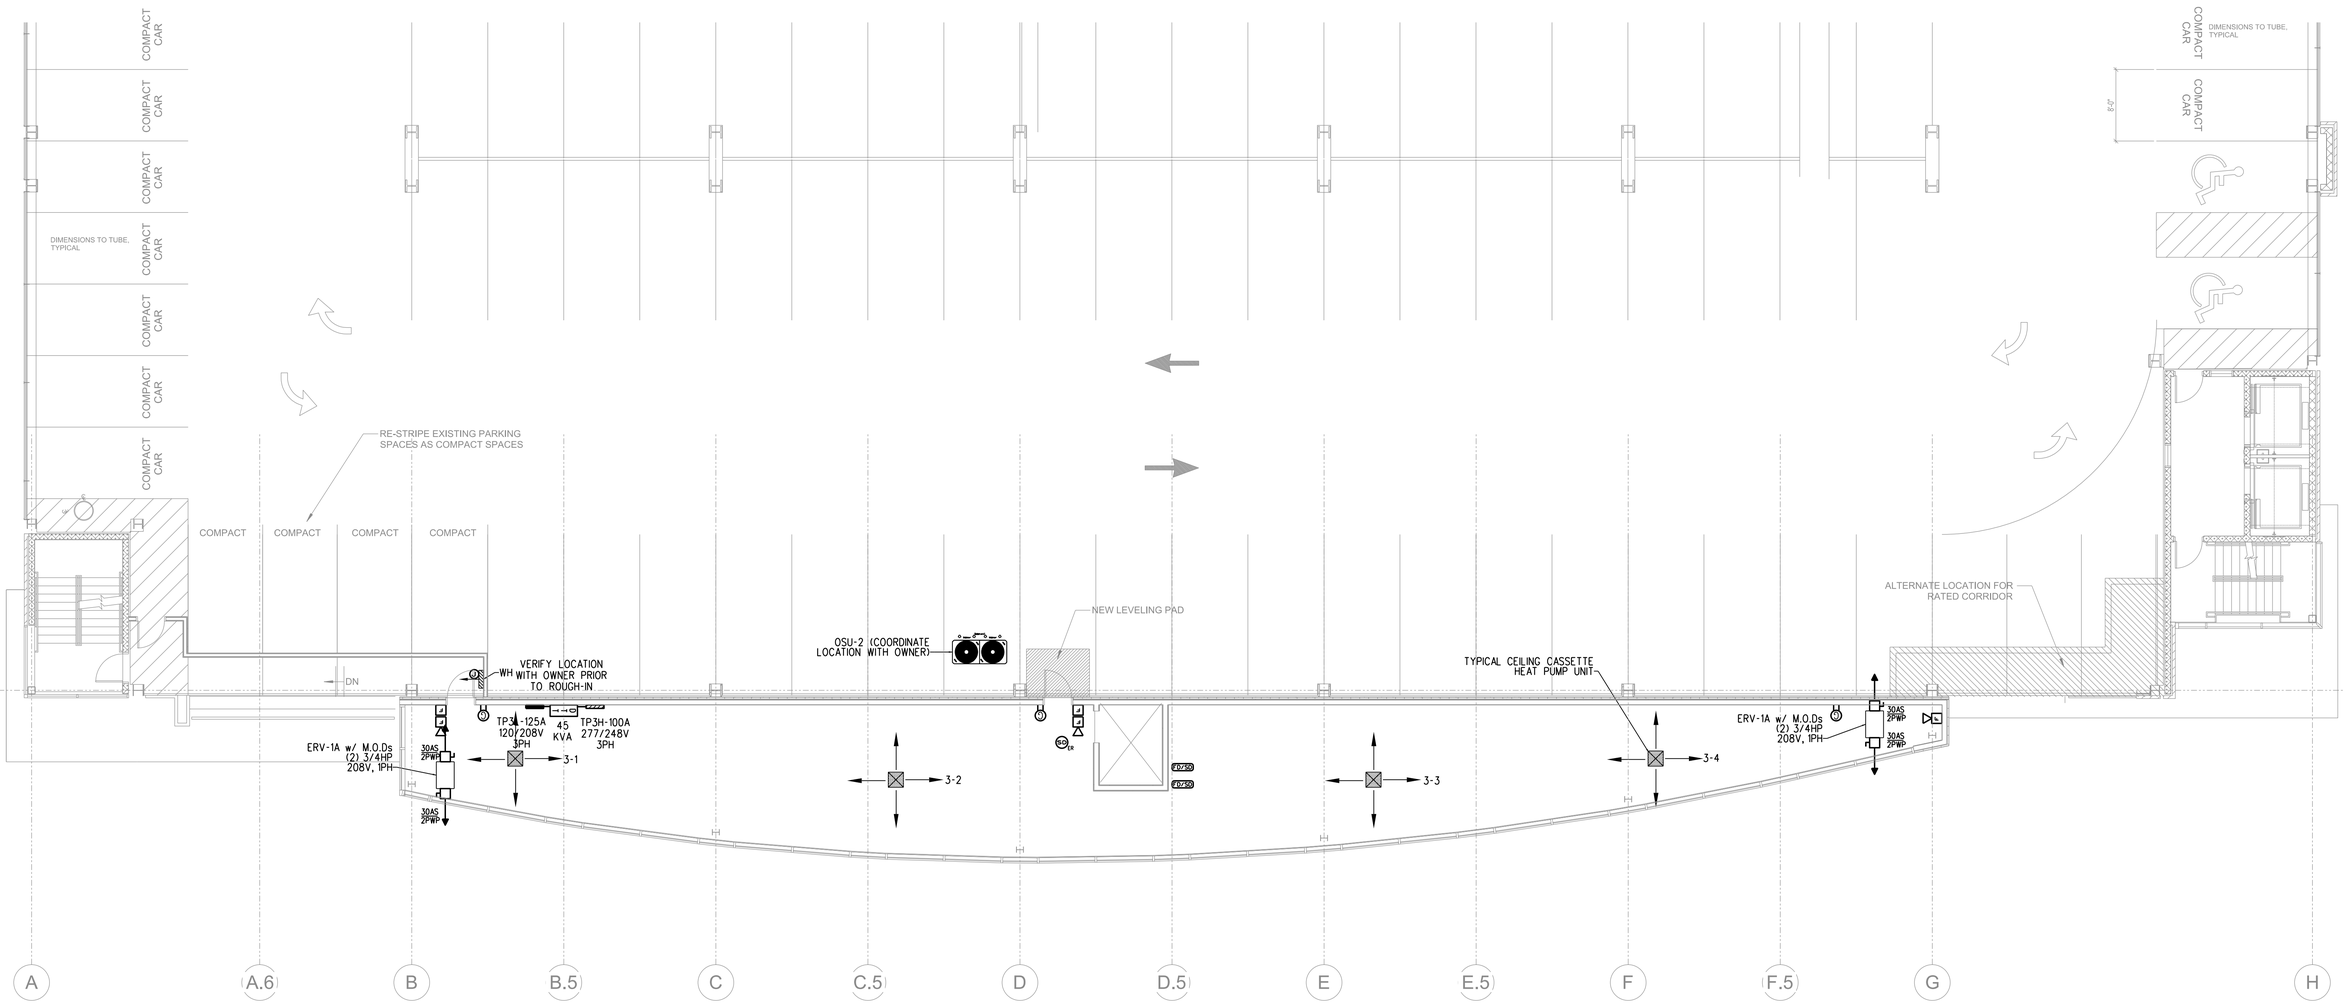

Prepared For:

Consulting Engineer:

BENNETT ENGINEERING
MECHANICAL • ELECTRICAL
(207) 865-9475

Architect:

48 Union Wharf Portland, Maine 04101
(207) 772-6022 Fax (207) 772-4056

Project:

Addition to Ocean Gateway Garage

167 Fore St, Portland, Maine

Revisions:

Scale: 1/8" = 1'-0"

Date: April 12, 2017

SECOND FLOOR POWER PLAN

E2.02