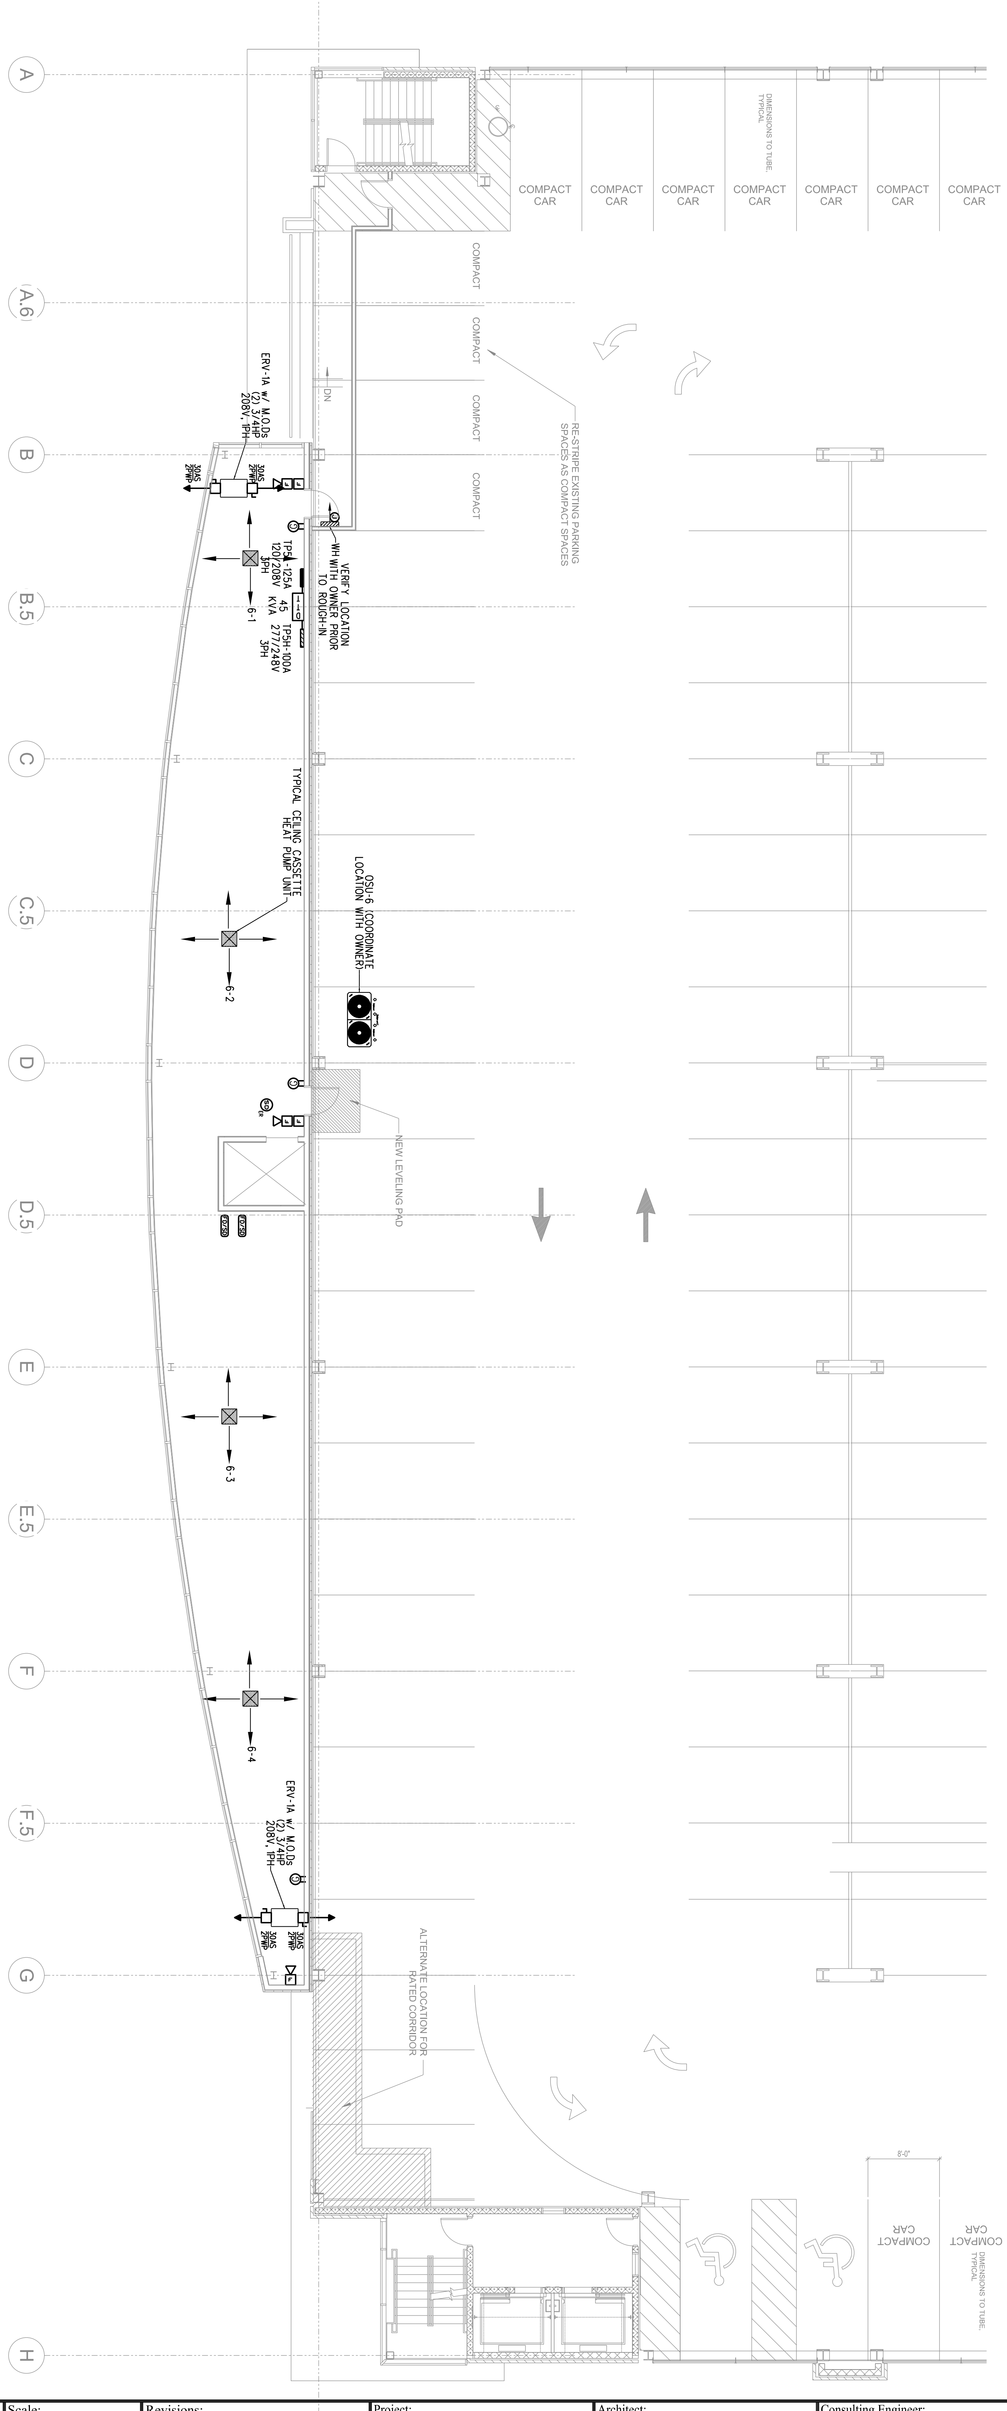

E2.05	Date: April 12, 2017	Scale: 1/8" = 1'-0"	Revisions:	Project: Addition to Ocean Gateway Garage	Architect: 48 Union Wharf Portland, Maine 04101 (207) 772-6022 Fax (207) 772-4056	Consulting Engineer: BENNETT ENGINEERING MECHANICAL • ELECTRICAL (207) 865-9475	Prepared For:
	FOURTH FLOOR POWER PLAN			167 Fore St, Portland, Maine			

STATE OF MAINE STEVEN LUCHASON #6468 LICENSED PROFESSIONAL ENGINEER