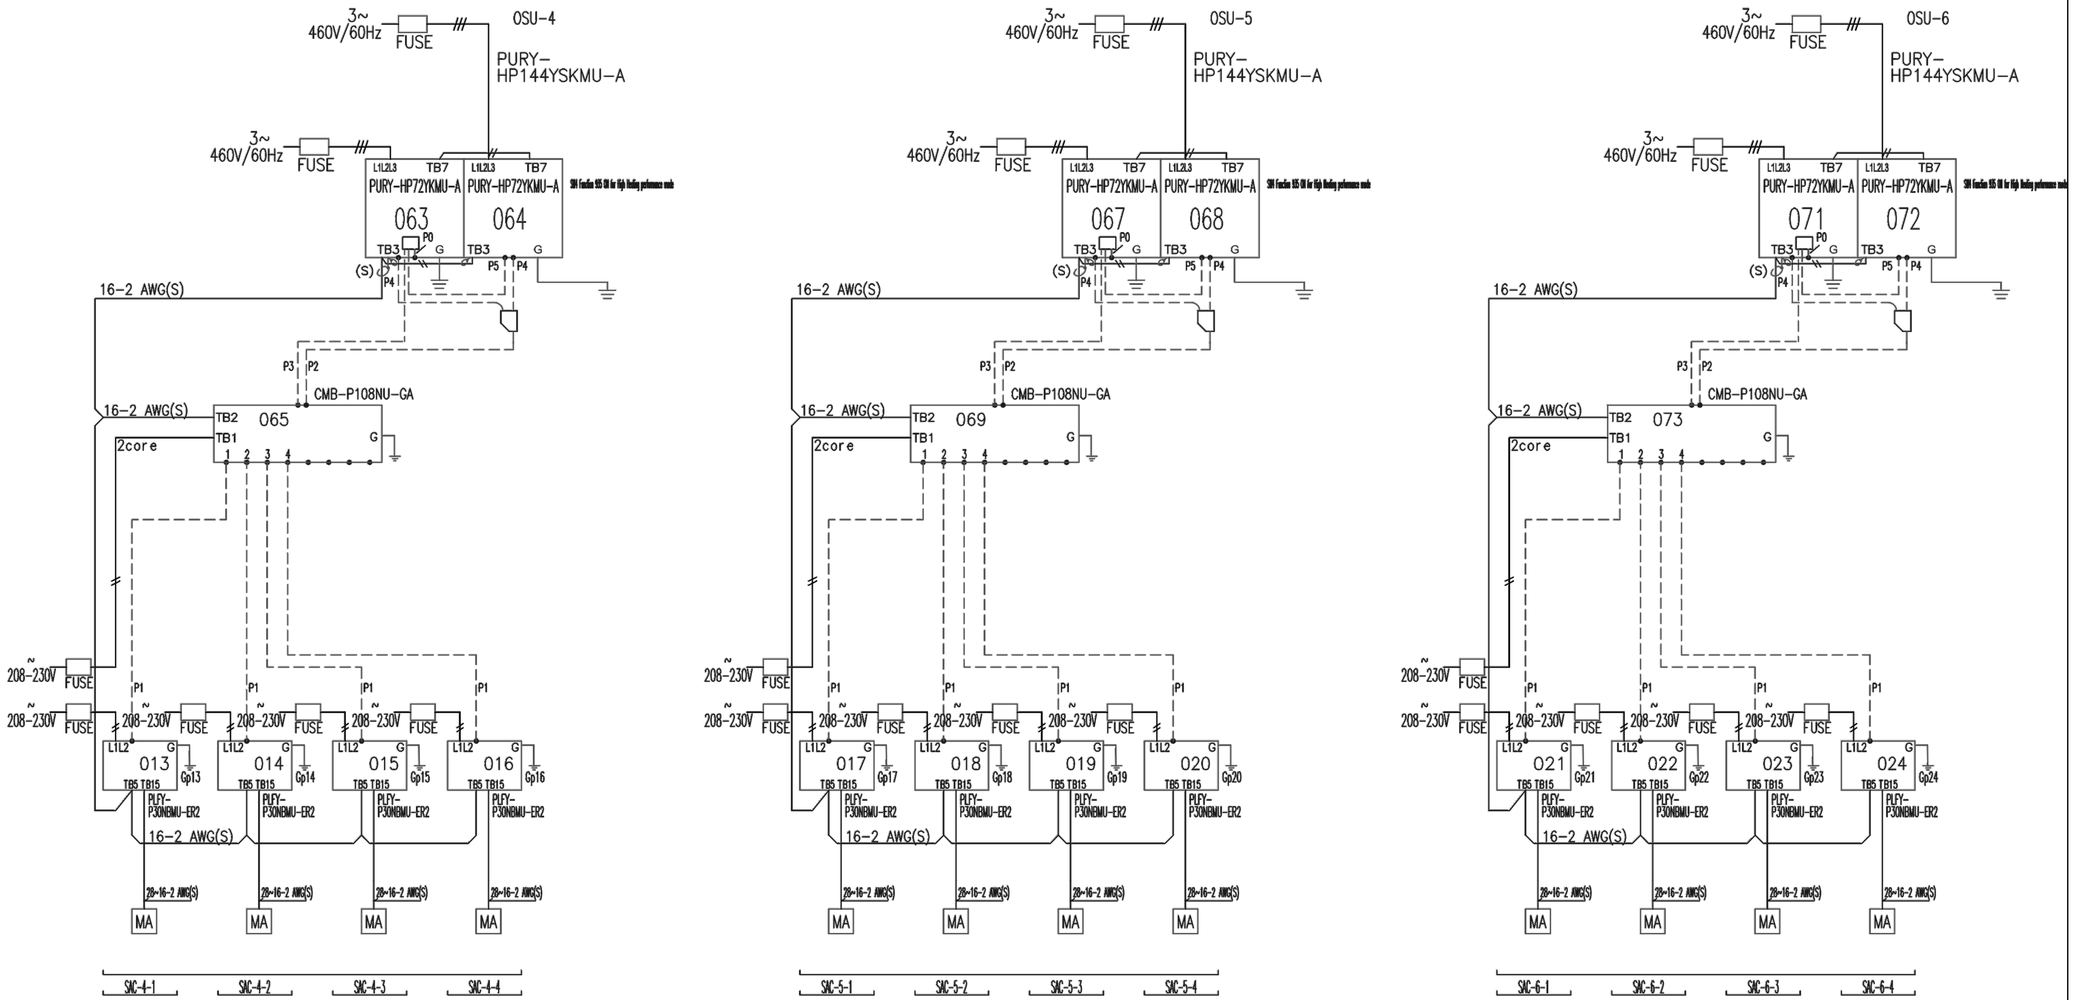

Prepared For:

Consulting Engineer:
BENNETT ENGINEERING
MECHANICAL • ELECTRICAL
207.780.1245

Architect:
48 Union Wharf Portland, Maine 04101
(207) 772-6022 Fax (207) 772-4056

Project:
Addition to Ocean Gateway Garage
167 Fore St.
Portland, Maine

Revisions:

Scale: 1/8" = 1'-0"

Date: April 12, 2017

MECHANICAL DETAILS

M1.10