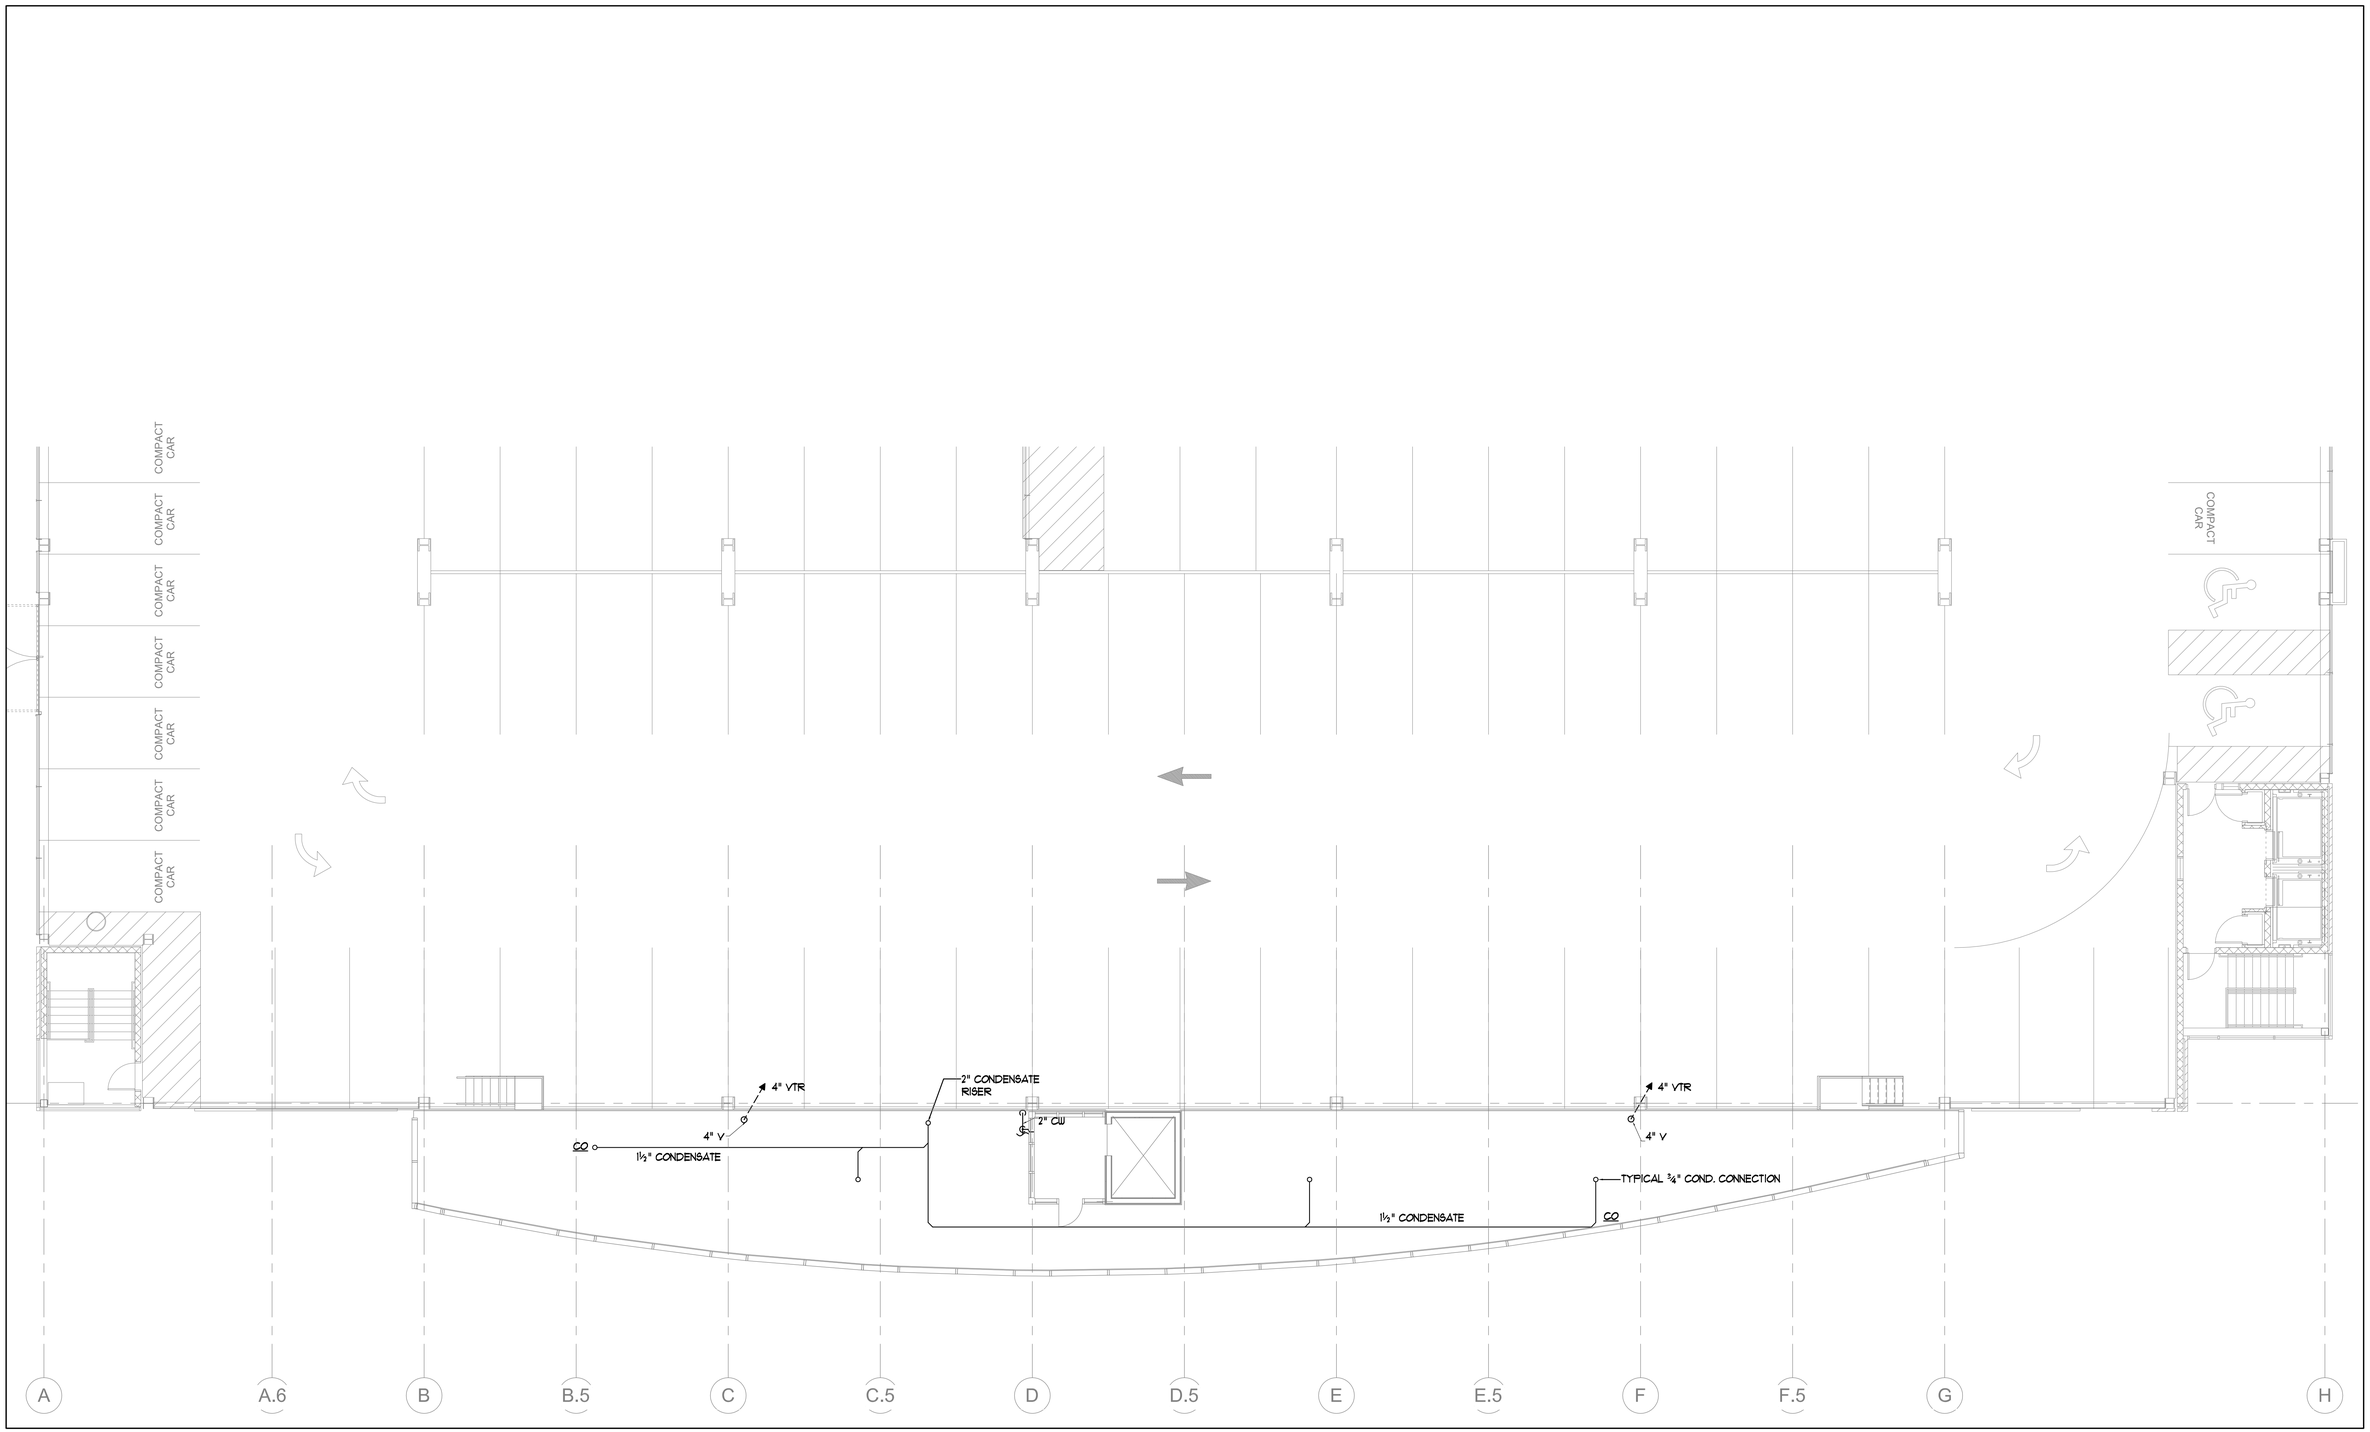

1 | SIXTH FLOOR PLUMBING PLAN
SCALE: 1/8"=1'-0"

STATE OF MAINE
STEPHEN J. DOE
No. 13607
LICENSED PROFESSIONAL ENGINEER

Prepared For:

Consulting Engineer:
BENNETT ENGINEERING
MECHANICAL • ELECTRICAL
(207) 865-9475

Architect:
ARCHETYPE architects
48 Union Wharf Portland, Maine 04101
(207) 772-6022 Fax (207) 772-4056

Project:
Addition to Ocean Gateway Garage
167 Fore St, Portland, Maine

Revisions:

Scale: 1/8" = 1'-0"

Date: APRIL 12, 2017

SIXTH FLOOR PLUMBING PLAN

M2.06