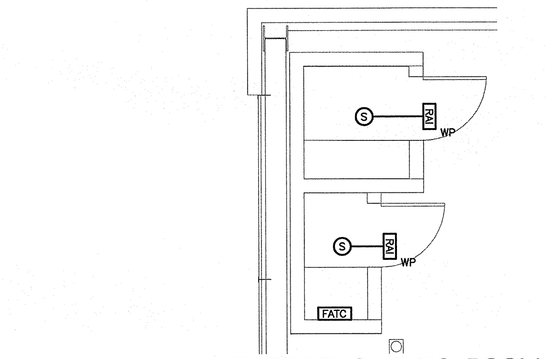

EMERGENCY ELEC. ROOM
AND ELECTRICAL ROOM
SCALE: 1/4"=1'-0"

FIRE ALARM NOTES:

1. REFER TO DRAWING E0.00 FOR LEGEND, SYMBOLS AND GENERAL NOTES.
2. REFER TO ARCHITECTURAL DRAWINGS FOR ASSOCIATED NOTES, MOUNTING DETAILS, HEIGHTS AND EXACT LOCATIONS OF ALL DEVICES.
3. FIRE ALARM BRANCH CIRCUITRY SHALL BE INSTALLED IN CONDUIT (RGS).

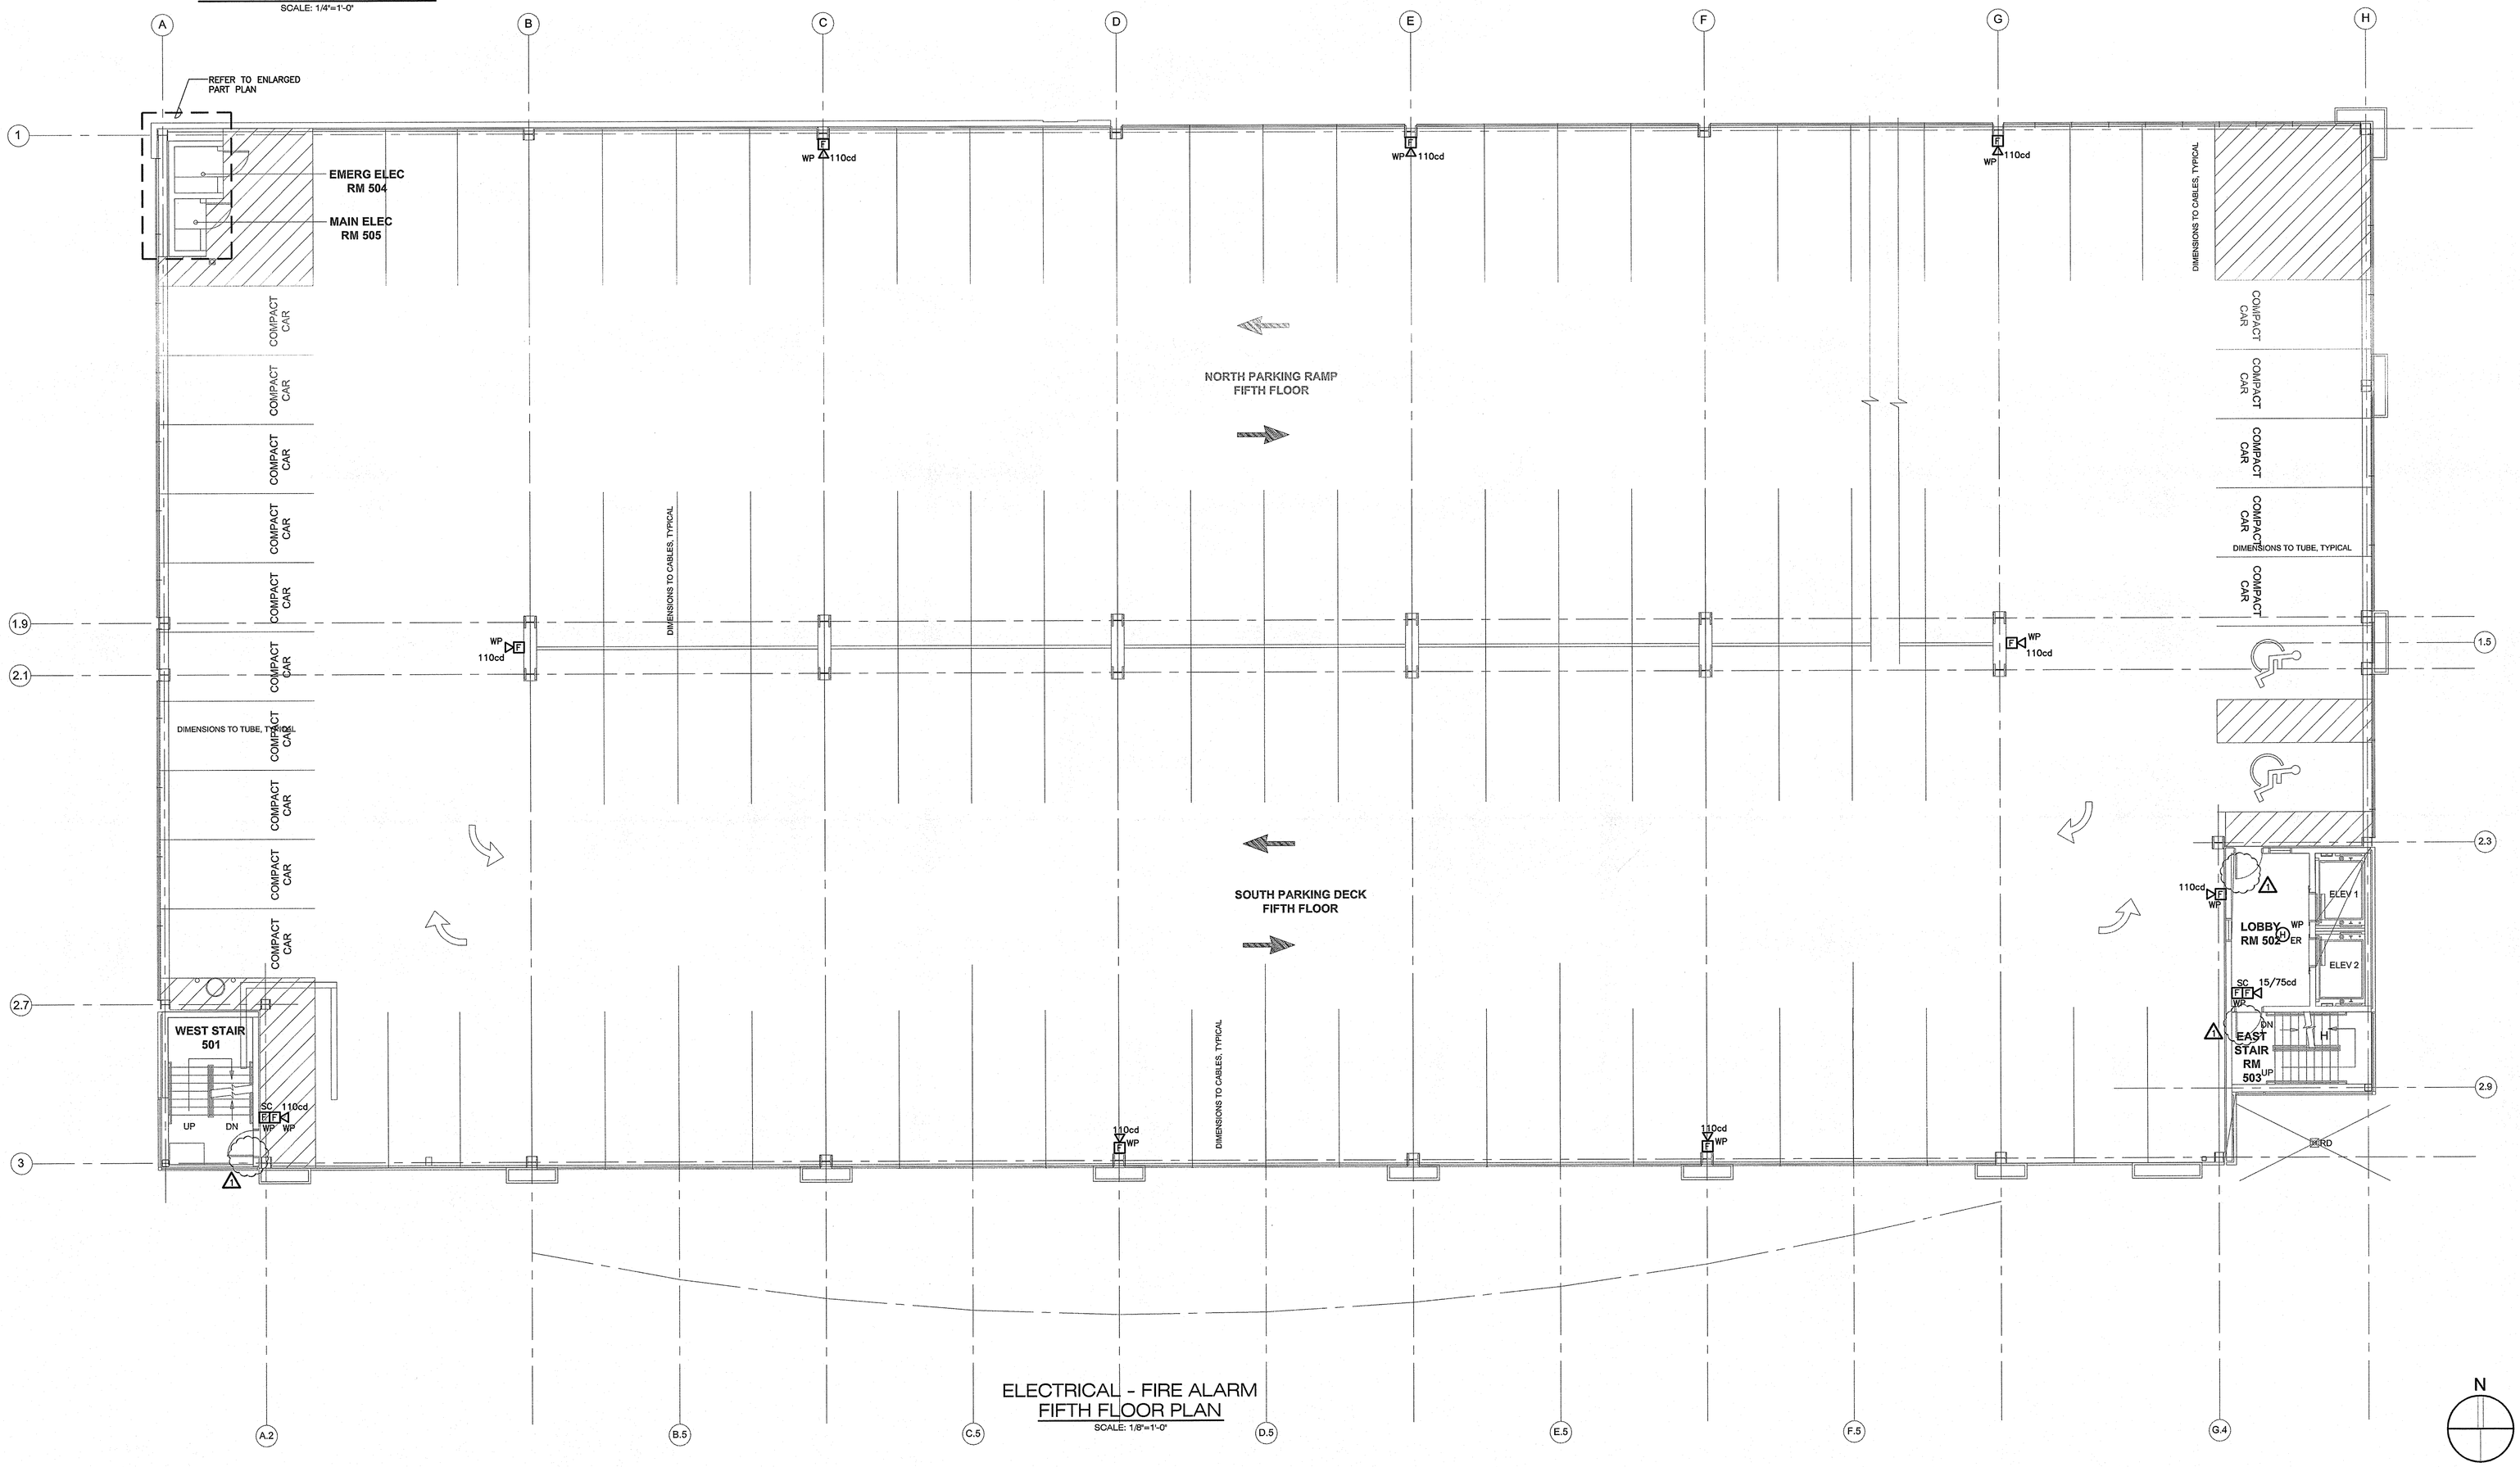

ELECTRICAL - FIRE ALARM
FIFTH FLOOR PLAN
SCALE: 1/8"=1'-0"

1/8" = 1'-0"
0 8' 16'

SIMON DESIGN ENGINEERING LLC
42 Washington Street, Suite 300
Wellesley, MA 02481
info@sde-us.com
781.237.2226 tel
781.237.2272 fax
www.sde-us.com

RDK ENGINEERS
Andover, MA · Boston, MA
Richard D. Kimball Company, Inc
200 Brickstone Square
Andover, MA 01810-1488
P 978-475-0298
F 978-475-5768
W www.rdkengineers.com

CONSTRUCTION SET

OWNER

RIVERWALK, LLC

2 MARKET STREET;
SUITE 500
PORTLAND, ME 04101

CLIENT

RIVERWALK, LLC

2 MARKET STREET;
SUITE 500
PORTLAND, ME 04101

PROJECT

OCEAN GATEWAY PARKING GARAGE

MIDDLE STREET
PORTLAND, MAINE

REVISIONS

NO.	DATE	DESCRIPTION
1	08/10/07	BULLETIN 1

DATE FEB 22, 2007
SCALE
PROJECT NO. 05-032

STATE OF MAINE
TIMOTHY TYSON
No. 9606
LICENSED PROFESSIONAL ENGINEER
ELECTRICAL

DRAWING TITLE
ELECTRICAL
FIFTH FLOOR
FIRE ALARM PLAN

SHEET NUMBER
E4.05