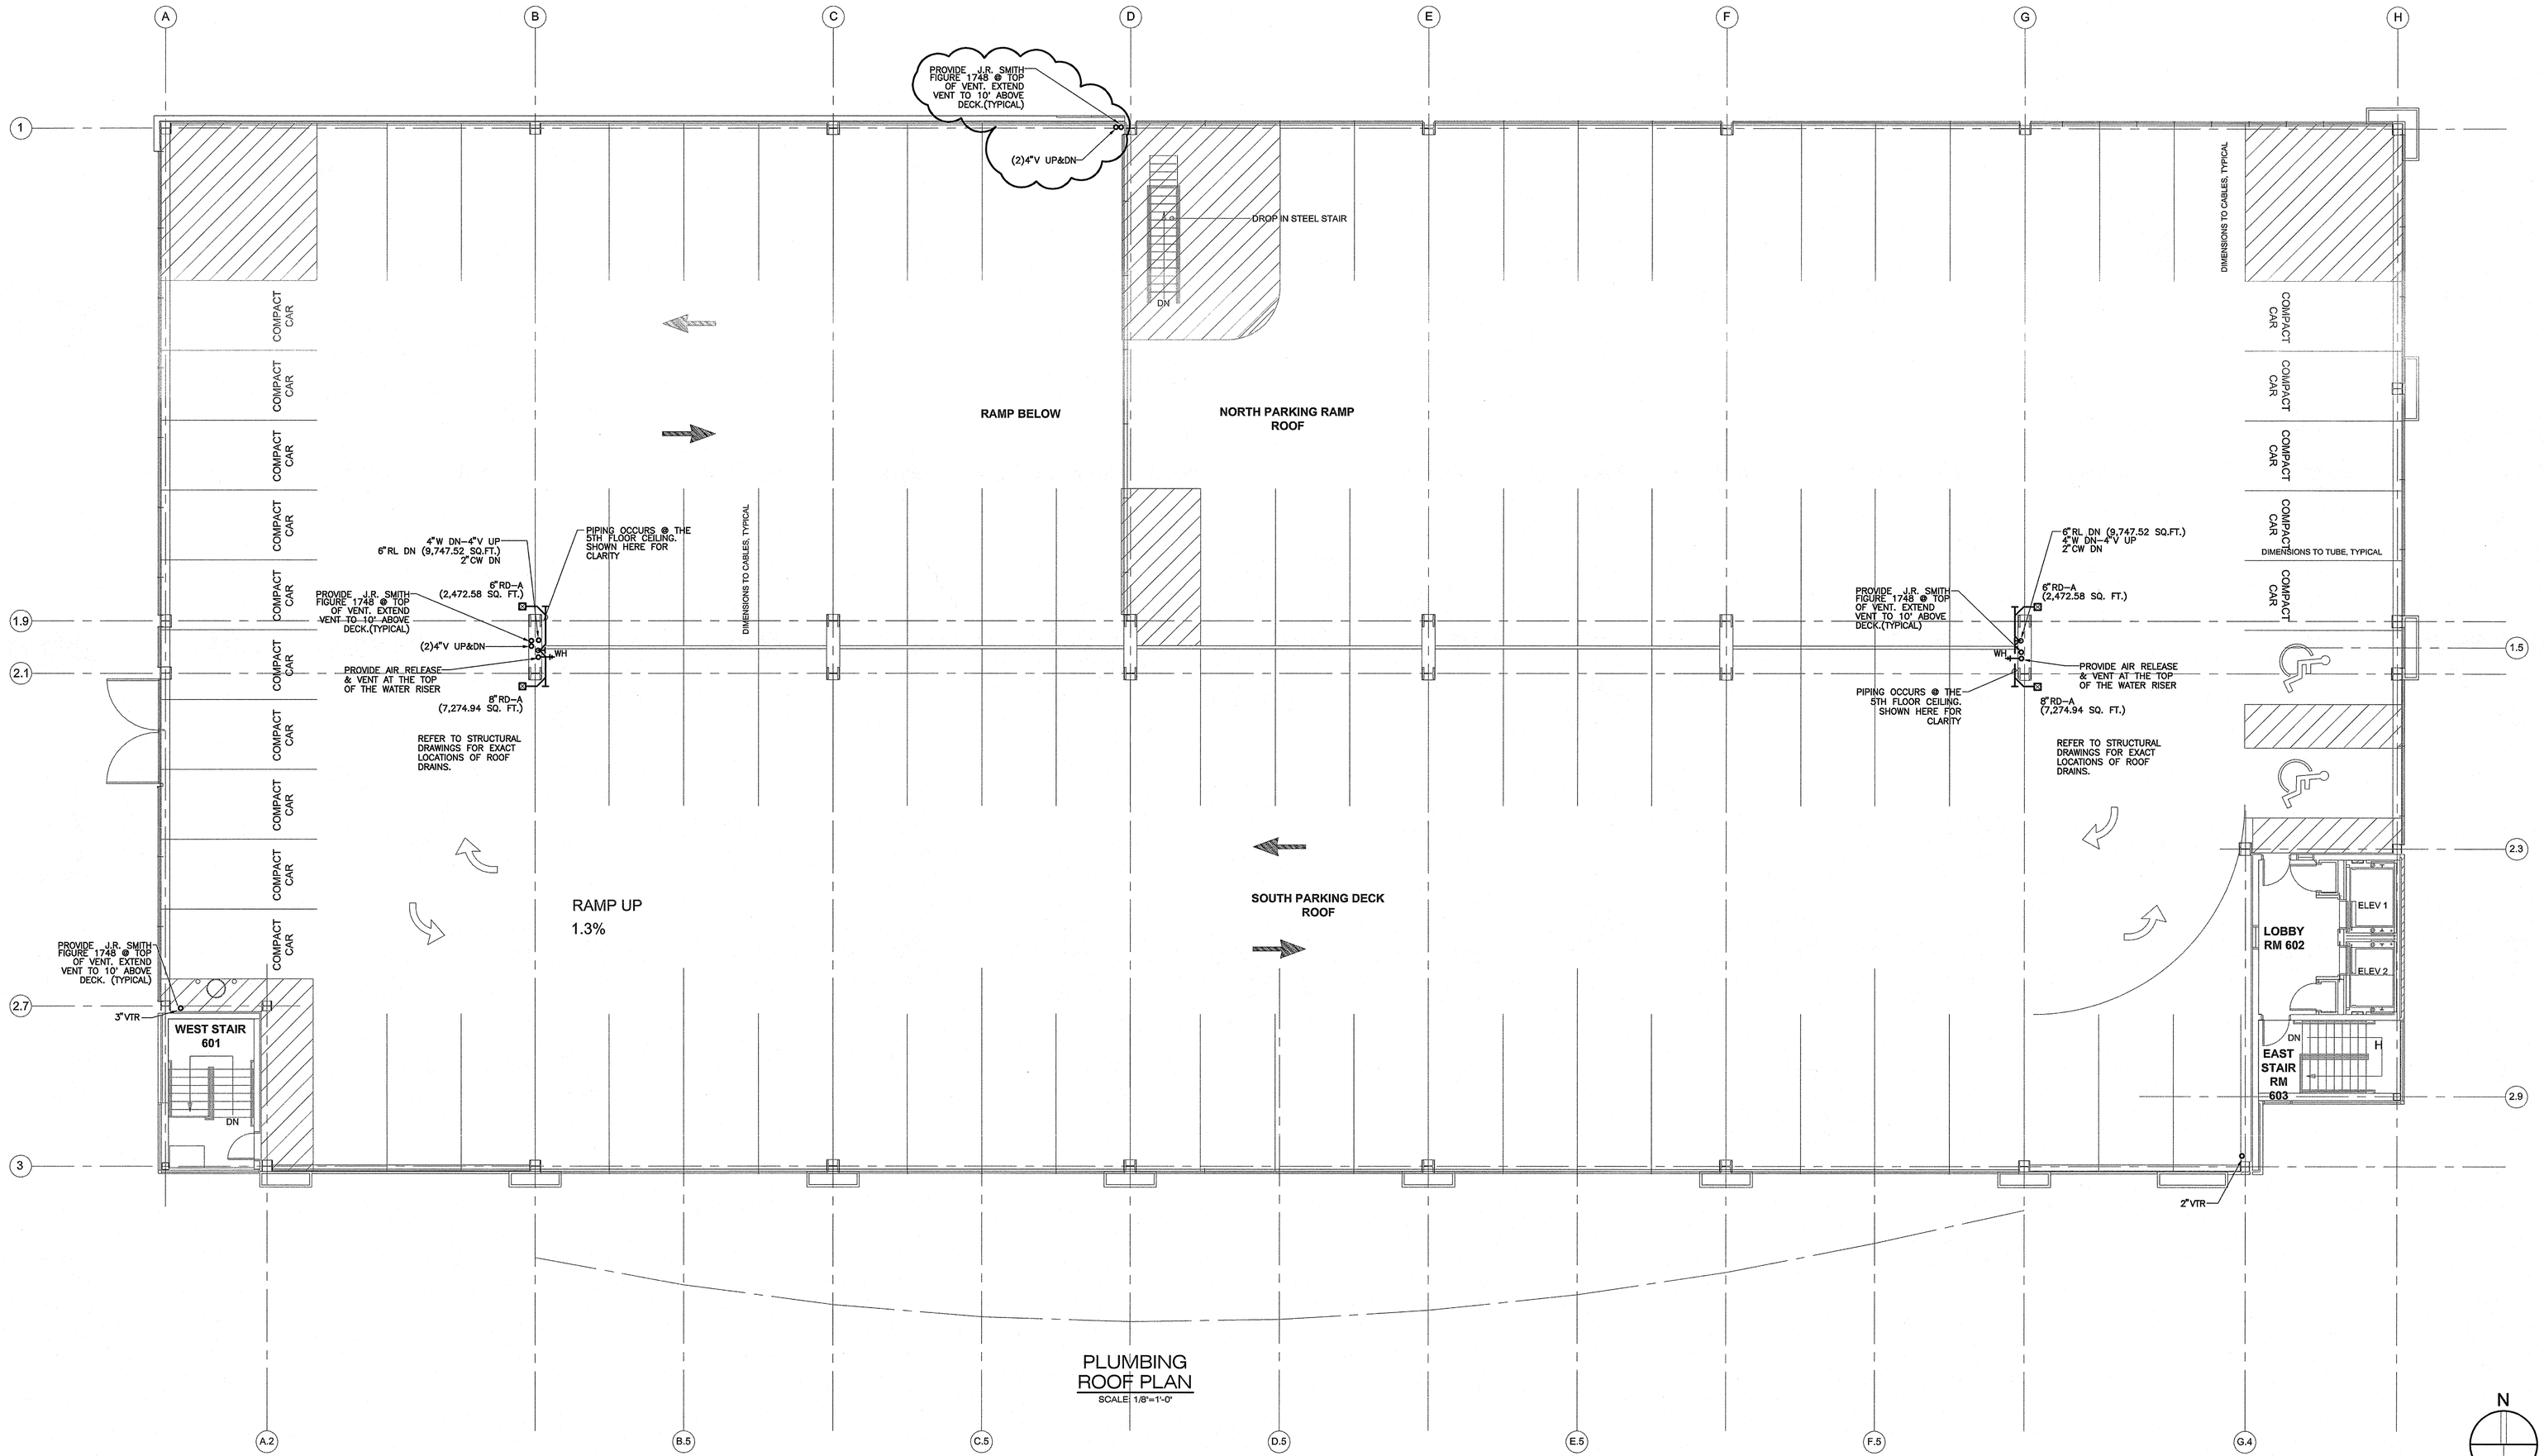


PLUMBING
ROOF PLAN
SCALE: 1/8"=1'-0"

J:\2005\25617 - Ocean Gateway Parking Garage Portland\Plumbing\25617 P2.06 PLUMBING ROOF PLAN.dwg [PaperSpace] August 07, 2007 - 7:01am nmcgrath


SIMON DESIGN ENGINEERING LLC
42 Washington Street, Suite 300
Wellesley, MA 02481
info@sde-us.com
781.237.2226 tel
781.237.2272 fax
www.sde-us.com

RDK ENGINEERS
Andover, MA · Boston, MA
Richard D. Kimball Company, Inc
200 Brickstone Square
Andover, MA 01810-1488
P 978-475-0298
F 978-475-5768
W www.rdkengineers.com


CONSTRUCTION SET

OWNER

RIVERWALK, LLC

2 MARKET STREET; SUITE 500
PORTLAND, ME 04101

CLIENT

RIVERWALK, LLC

2 MARKET STREET; SUITE 500
PORTLAND, ME 04101

PROJECT

OCEAN GATEWAY PARKING GARAGE

MIDDLE STREET
PORTLAND, MAINE

REVISIONS

| NO. | DATE | DESCRIPTION |
|---|---|---|
| 1 | 08/10/07 | BULLETIN 1 |

DATE FEB 22, 2007
SCALE
PROJECT NO. 05-032

STATE OF MAINE · RAND J. FEFFRIGERI No. 8107 · LICENSED PROFESSIONAL ENGINEER

DRAWING TITLE
PLUMBING ROOF PLAN

SHEET NUMBER

P2.06