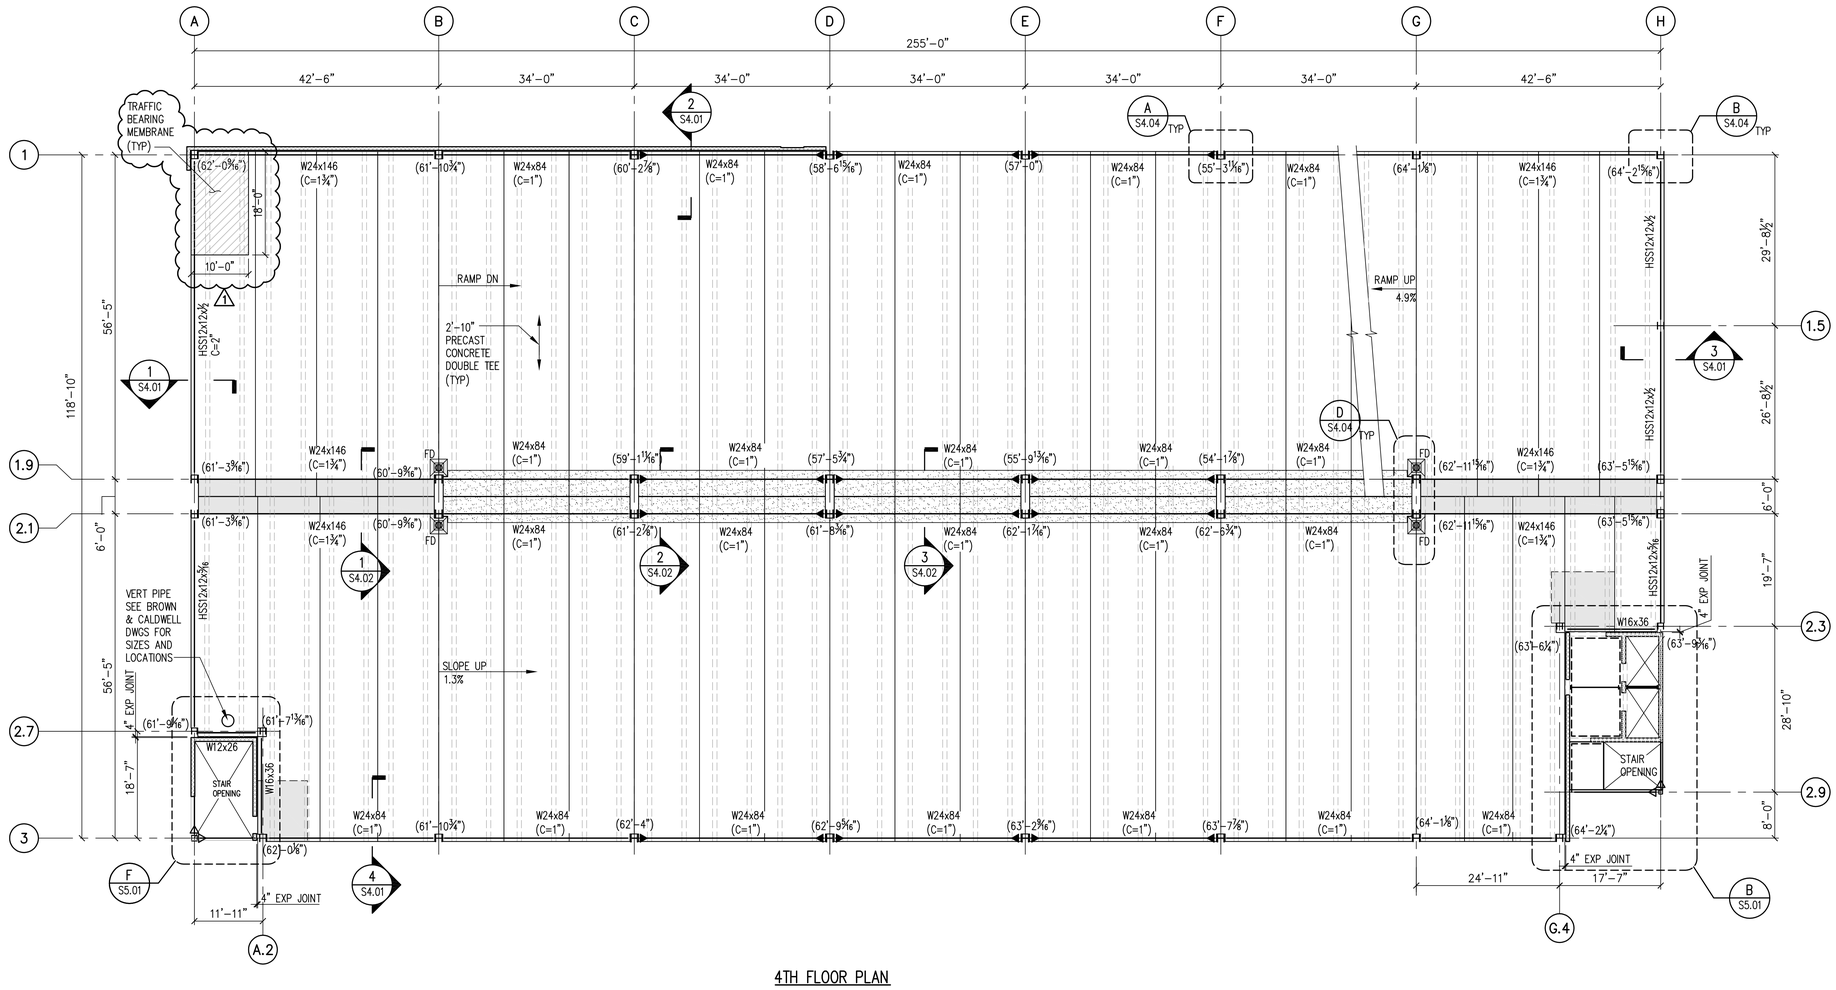

4TH FLOOR PLAN

3/32"=1'-0"

NOTES:

1. FOR GENERAL INFORMATION, SEE SHEET S0.01
2. TOP OF STEEL IS (-1'-3½") BELOW TOP OF DECK (TYP UON).
3. FOR HSS BUMPER TUBES LOCATE TOP OF STEEL 2'-0" ABOVE TOP OF DECK AT COLUMN.
4. FOR COLUMN SCHEDULE AND DETAILS, SEE SHEET S2.01.
5. FOR TYPICAL DETAILS, SEE SHEET S7.01.
6. NO FACADE SUPPORTS SHOWN. SEE SECTIONS FOR DETAILS.
6. PRECAST DOUBLE TEES ARE 2'-10" DEEP (MAX) WITH 15" NIBS, UON.
7. FOR PRECAST DOUBLE TEE SECTIONS AND DETAILS, SEE SHEET S5.01
8. PROVIDE TRAFFIC BEARING MEMBRANE ON DECK ABOVE MECH & ELECT ROOMS, ALL LEVELS AS REQUIRED. 1

LEGEND:

(X'-X")	TOP OF DECK
C=X"	BEAM CAMBER
FD ●	FLOOR DRAIN
▶—	FRAME MOMENT CONNECTION
▷—	NON-FRAME MOMENT CONNECTION
	4'-6"x3" P/C WASH
	CMU WALL
	CIP TOPPING

NORTH

SIMON DESIGN ENGINEERING LLC
42 Washington Street, Suite 300
Wellesley, MA 02481
info@sde-us.com
781.237.2226 tel
781.237.2272 fax
www.sde-us.com

OWNER

OCEAN GATEWAY GARAGE LLC

PORTLAND, ME

CLIENT

RIVERWALK, LLC

50 MONUMENT SQ.
PORTLAND, ME 04101

PROJECT

OCEAN GATEWAY GARAGE

MIDDLE STREET
PORTLAND, MAINE

REVISIONS

NO.	DATE	DESCRIPTION
1	8.10.07	BULLETIN 1

DATE 22 FEB 2007
SCALE AS NOTED
PROJECT NO. 05-032

DRAWING TITLE
4TH FLOOR STRUCTURAL PLAN

SHEET NUMBER
S1.05