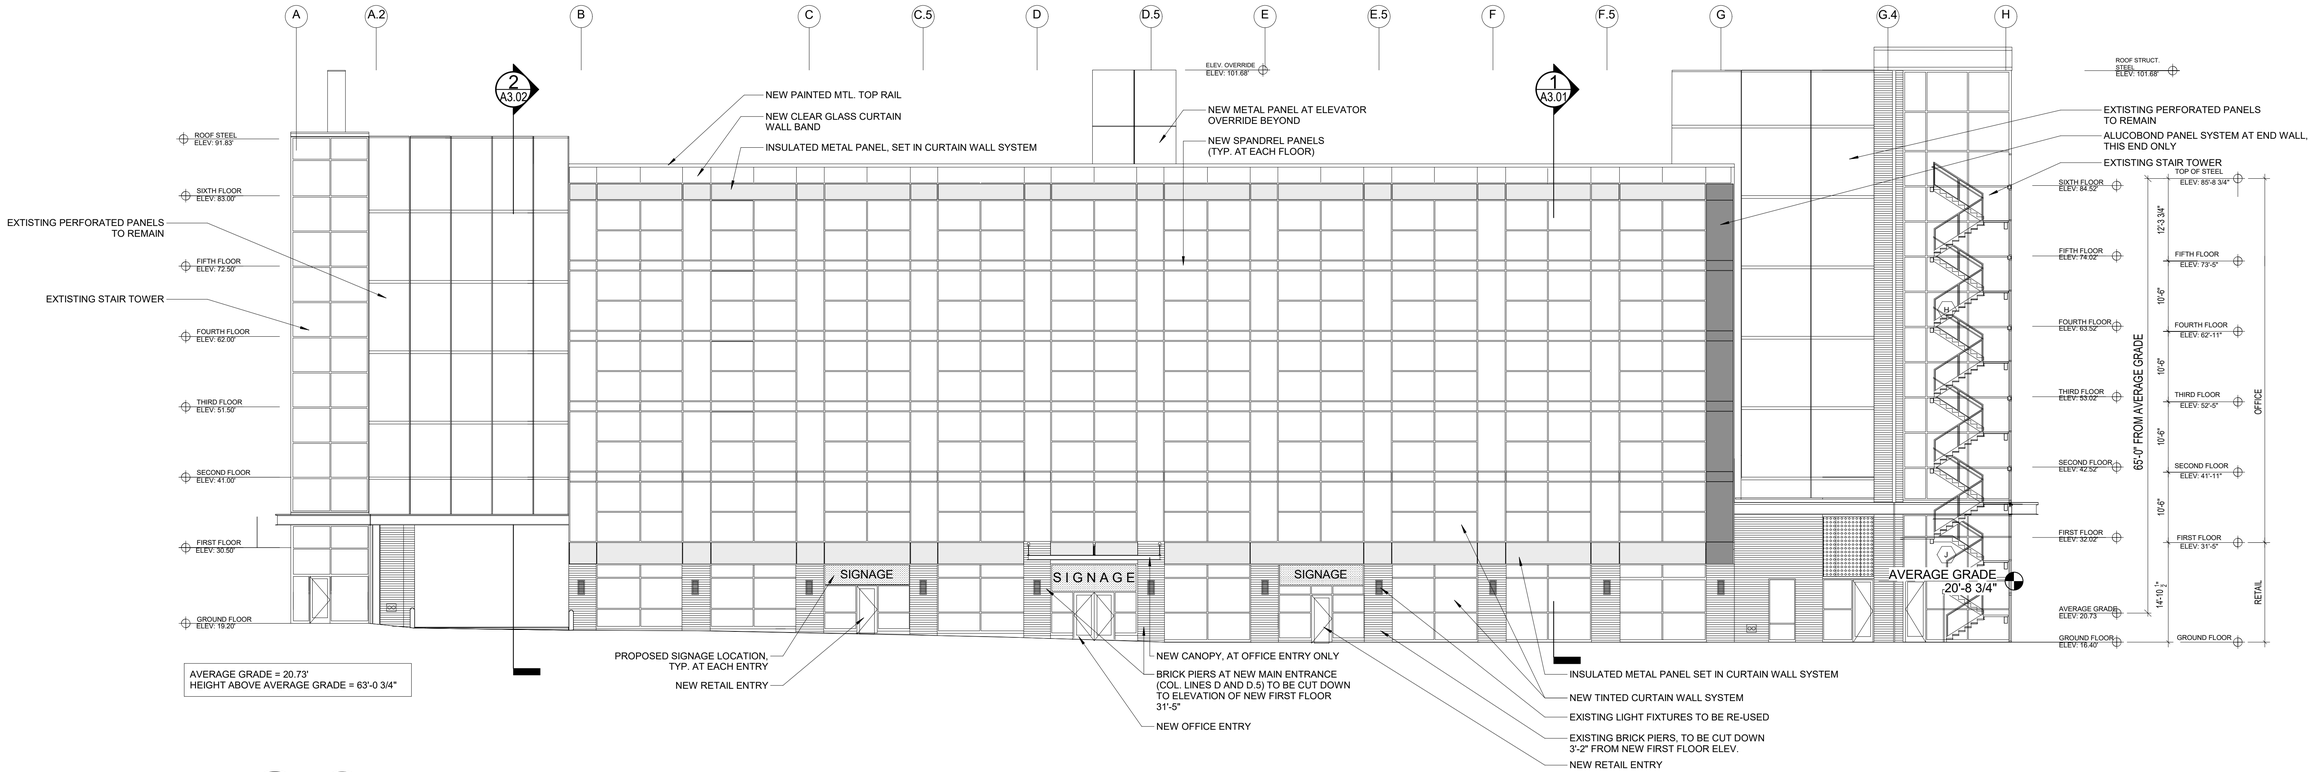

1 FRONT ELEVATION
3/32" = 1'-0"

KEY PLAN :

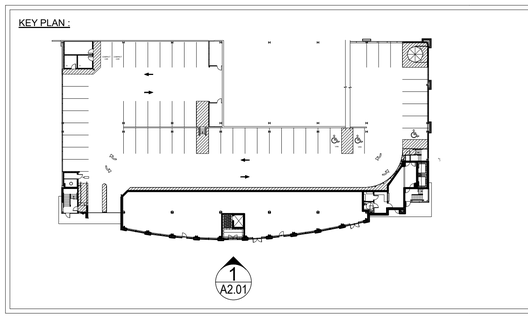

REGISTERED ARCHITECT
WILLIAM KENNETH HOPKINS
No. 1090
STATE OF MAINE

Prepared For:	Project:	Revisions:
Owner	Ocean Gateway Addition	05/04/2017 - REVISED BID SET
Address City, State	167 Fore Street Portland, Maine	

Architect:
ARCHETYPE architects
48 Union Wharf Portland, Maine 04101
(207) 772-6022ARCHETYPE@ARCHETYPEPA.COM

Date: 03 / 03 / 2017
Scale: As indicated

Building Elevations

A2.01