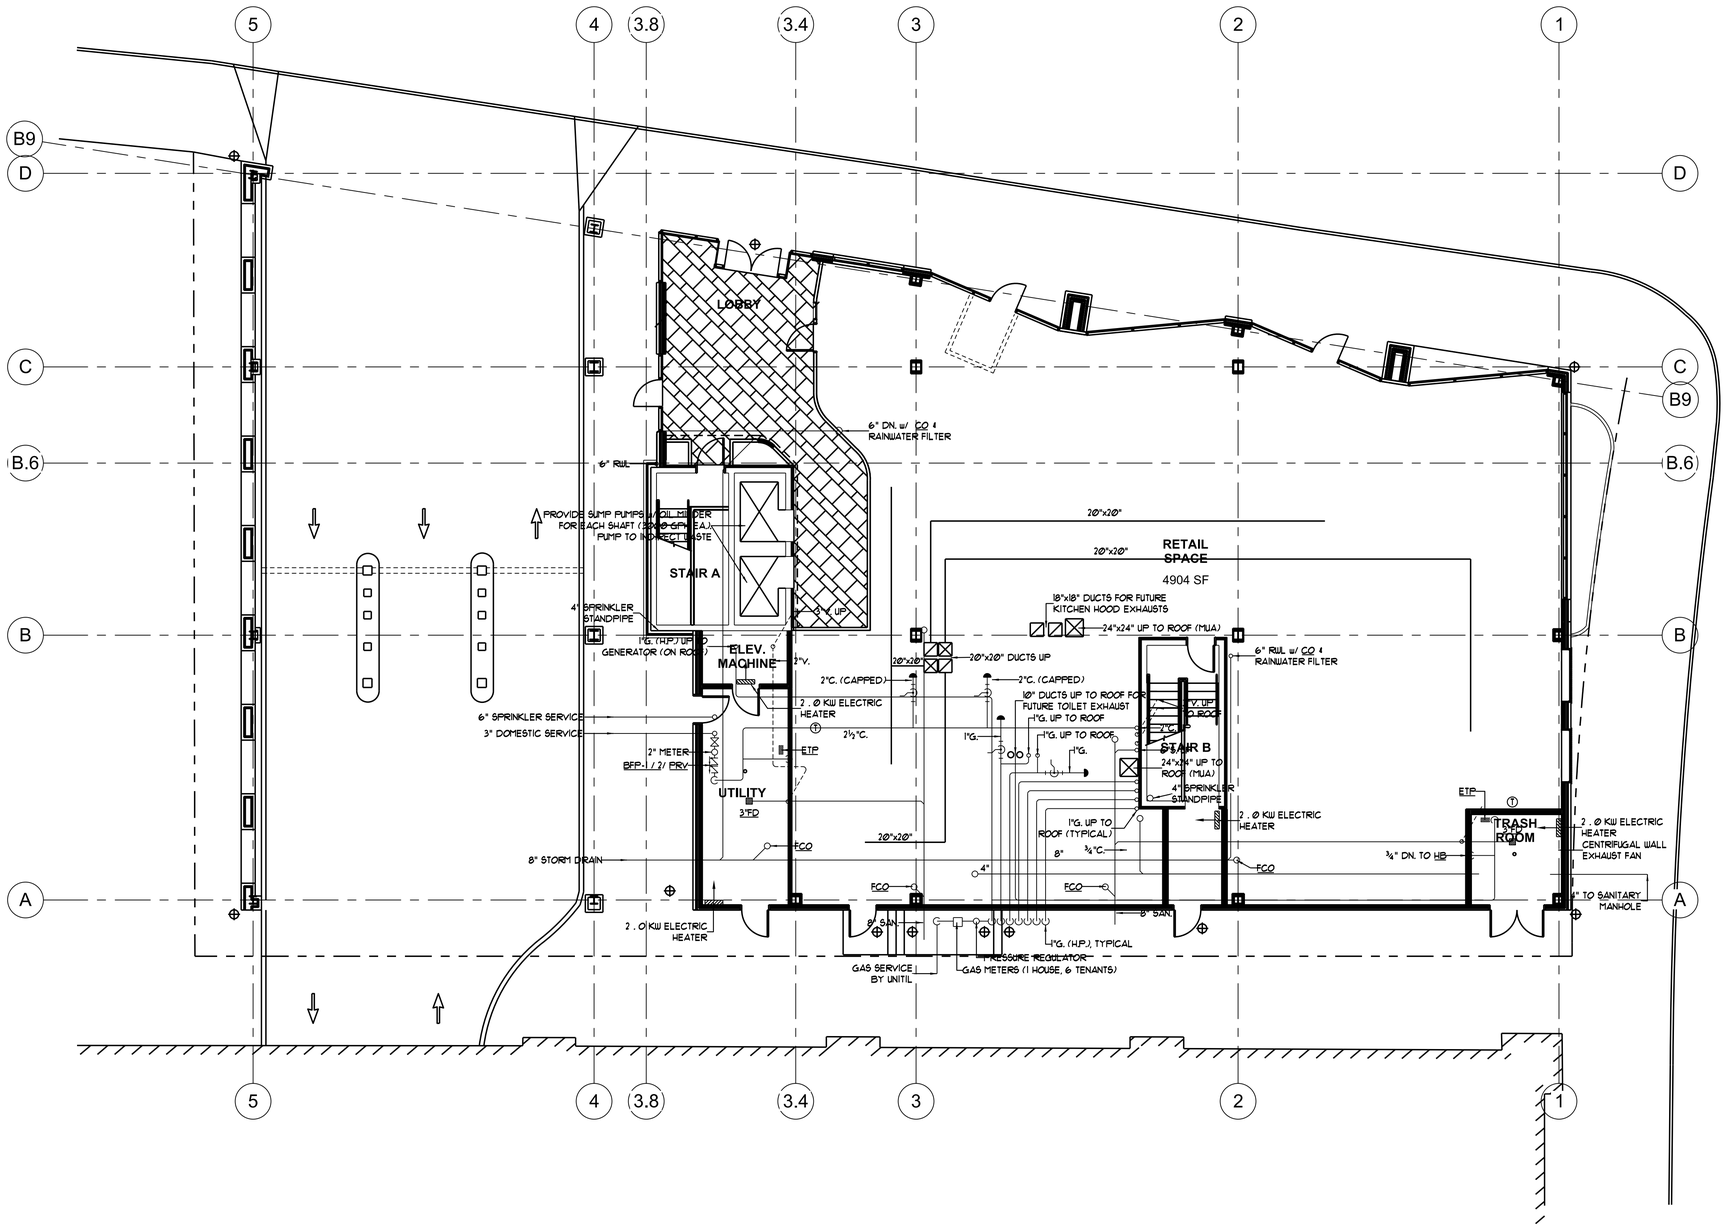

STATE OF MAINE — STEPHEN D. BENNETT — 10787 — LICENSED PROFESSIONAL ENGINEER

Prepared For:
Archetype

Union Wharf
Portland, ME 04101

Consultant:
BENNETT ENGINEERING
MECHANICAL • ELECTRICAL
(207) 865-9475

Architect:
ARCHETYPE architects
48 Union Wharf Portland, Maine 04101
(207) 772-6022 ARCHETYPE@ARCHETYPEPA.COM

Project:
16 MIDDLE STREET
OFFICE BUILDING

MIDDLE STREET
PORTLAND, MAINE

Revisions:
06/01/2016: CD ISSUE

Scale:
1/8"=1'-0" U.N.O.

Date:
1 JUNE 2016

HVAC FIRST FLOOR PLAN

M1.01