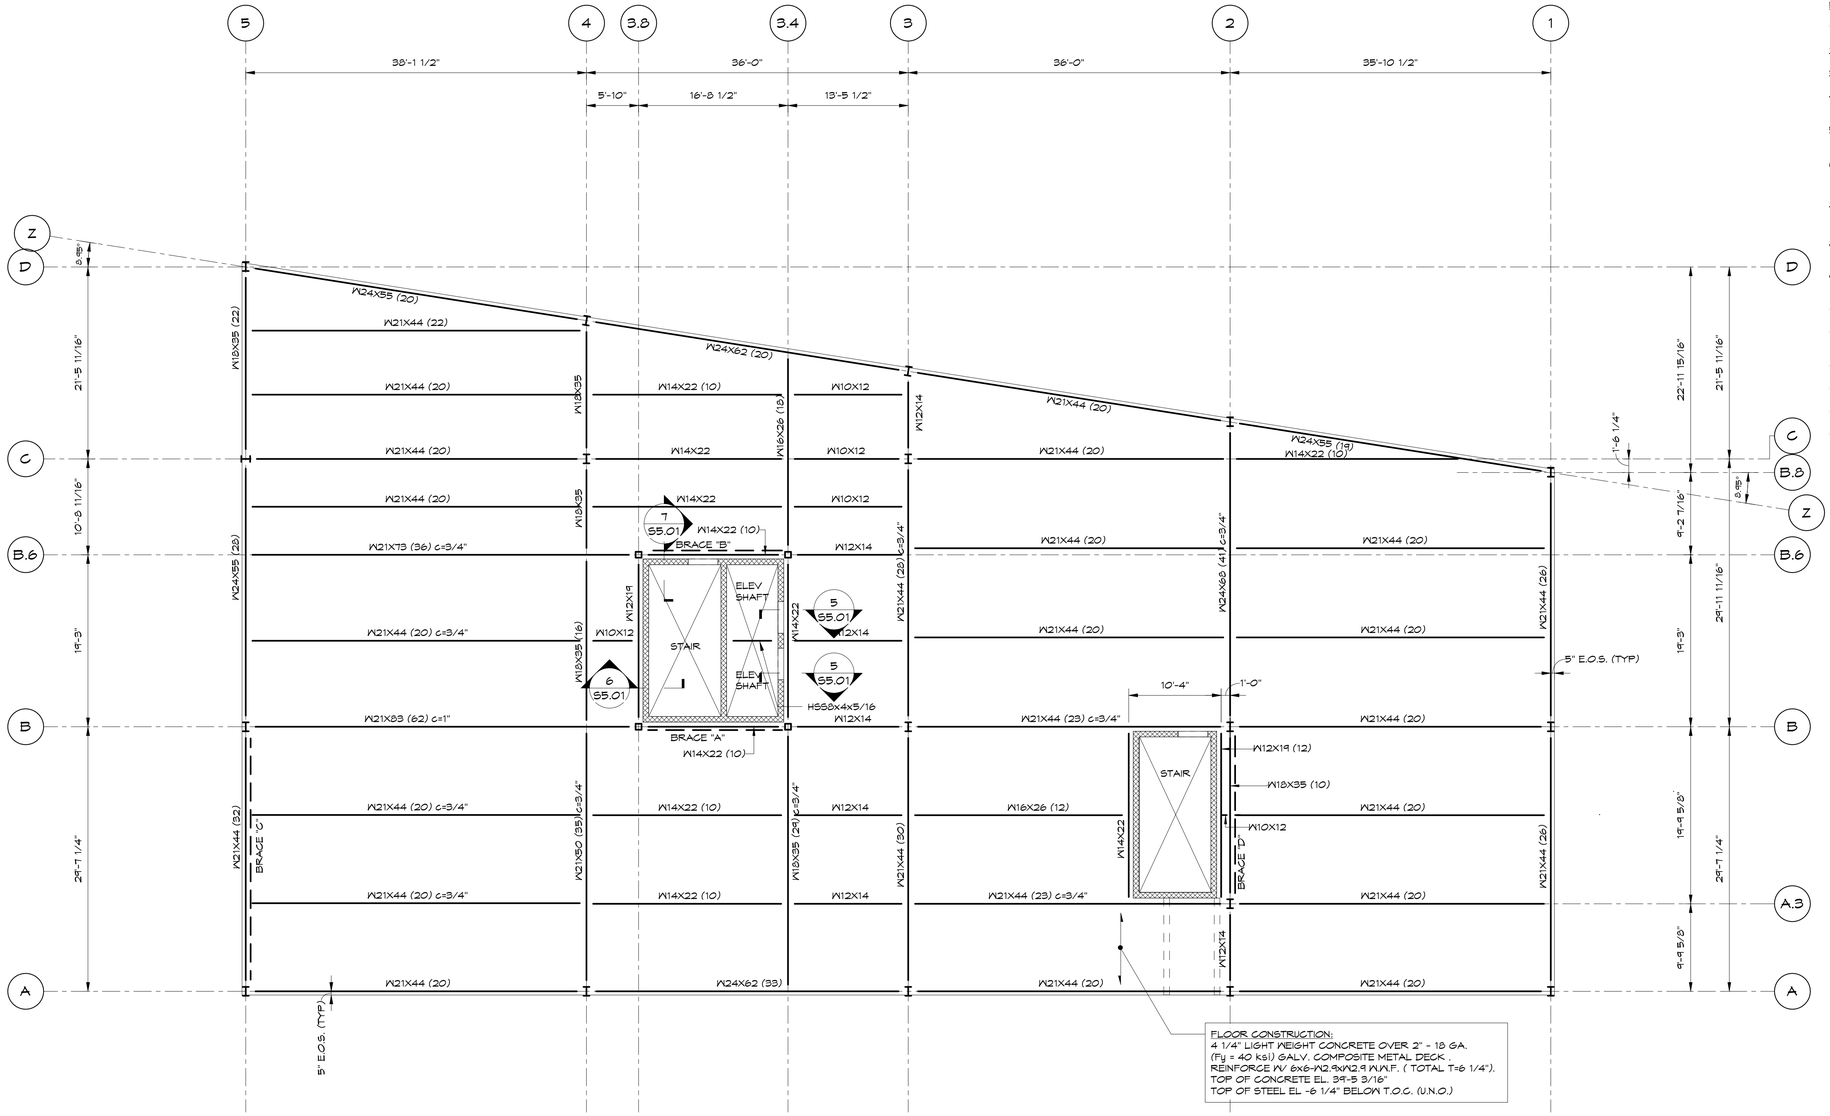

1 2nd FLOOR FRAMING PLAN
1/8" = 1'-0"

FLOOR FRAMING NOTES:

1. FOR TYPICAL DETAILS AND GENERAL NOTES SEE DRAWING S2.01.
2. TOP OF STEEL SHALL BE -6 1/4" FROM T.O.C. EL UNLESS NOTED OTHERWISE.
3. (± 0") INDICATES DEVIATION FROM TOP OF STEEL ELEVATION.
4. "C..." INDICATES COLUMN MARK. FOR COLUMN AND BASE PLATE SIZES SEE COLUMN SCHEDULE DRAWING S3.01.
5. "(X)" INDICATES THE NUMBER OF EQUALLY SPACED 3/4" DIA. x 4" LONG HEADED SHEAR STUDS.
6. "(X,X,X)" INDICATES THE NUMBER OF 3/4" DIA. x 4" LONG HEADED SHEAR STUDS BETWEEN MEEMBERS FRAMED PERPENDICULAR TO GIRDER.
7. "EOD" INDICATES EDGE OF POUR STOP AND / OR EDGE OF DECK. DIMENSION FROM COLUMN GRIDLINE OR ℄ OF BEAM IF NO COLUMN GRIDLINE.
8. USE CHAIRS SPACED AT 4'-0" O.C. TO SUPPORT #4 BARS TO PROVIDE 1" CLEAR COVER.
9. "49k" INDICATES CONNECTION DESIGN SHEAR (ASD). IF REACTION IS NOT SHOWN, REFER TO SPECIFICATIONS & GENERAL NOTES.
10. "c=..." INDICATES AMOUNT OF CAMBER.
11. "BRACE X" INDICATES A BRACED FRAME. SEE DRAWING S3.02 FOR BRACE ELEVATIONS AND DETAILS.
12. "TOC EL." INDICATES TOP OF CONCRETE SLAB ELEVATION.
15. "TOS EL." INDICATES TOP OF STEEL ELEVATION.
13. "BOS EL." INDICATES BOTTOM OF STEEL ELEVATION.
14. ⟷ INDICATES SPAN OF METAL DECK.

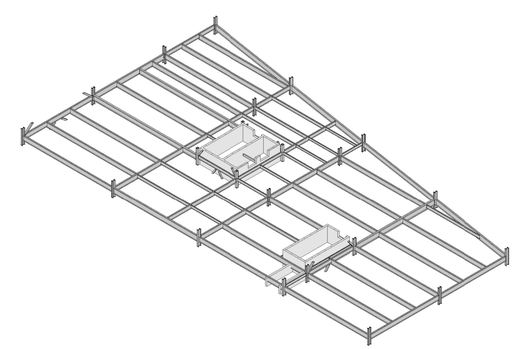

Prepared For:
BATEMAN PARTNERS, LLC
P.O. BOX 7486
Portland, ME 04112

Consulting Engineer:
VEITAS and VEITAS engineers
638 Granite Street, Suite 101
Braintree, Massachusetts 02184
TEL (781) 849-2063 FAX (781) 849-2065

Architect:
ARCHETYPE architects
48 Union Wharf Portland, Maine 04101
(207) 772-6022 Fax (207) 772-4056

Project:
16 MIDDLE STREET
MIDDLE STREET
PORTLAND, MAINE

Revisions:
01/15/16 ISSUED FOR FDN. PERMIT
06/03/16 ISSUED FOR BUILDING PERMIT

Scale:

Date: 01/15/16

2nd FLOOR FRAMING PLAN

S1.02