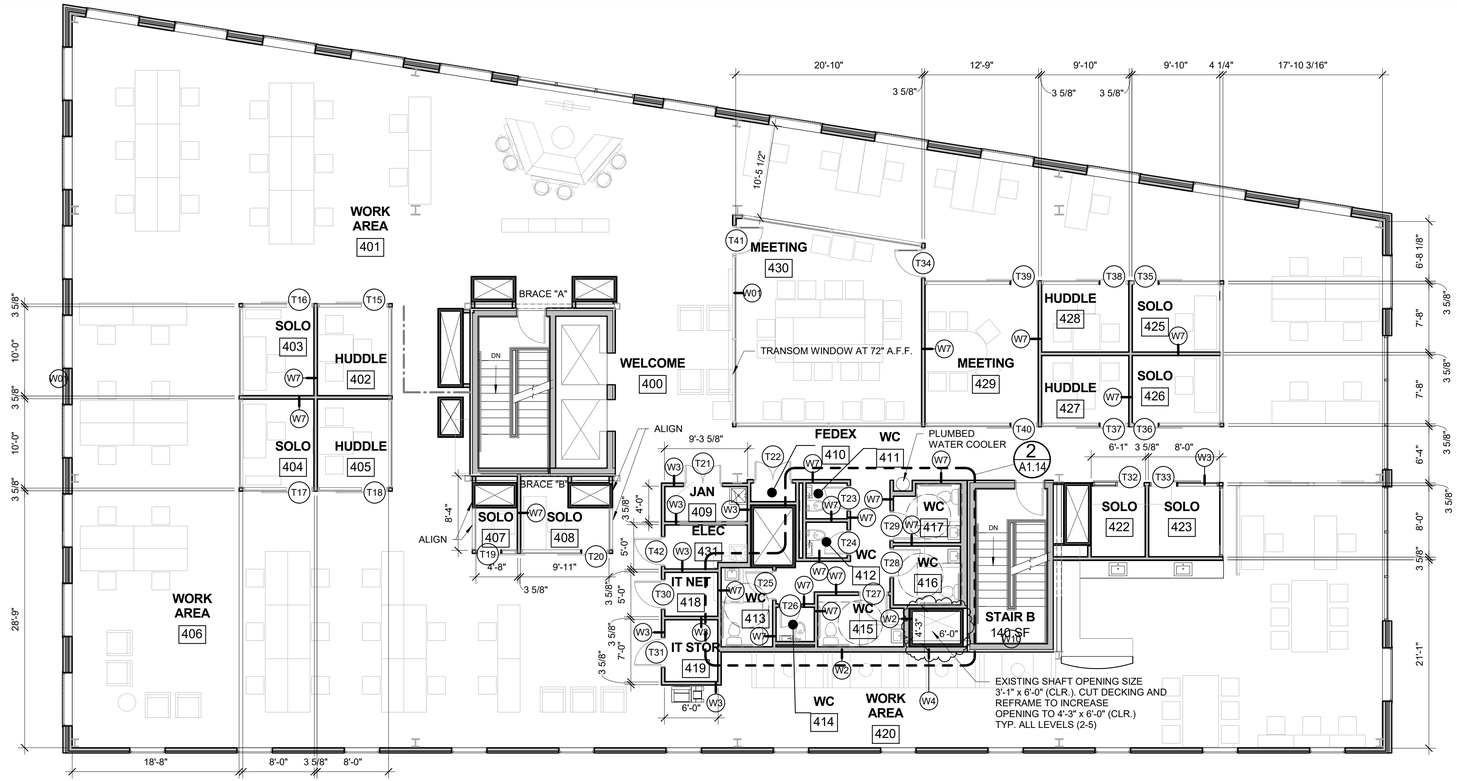

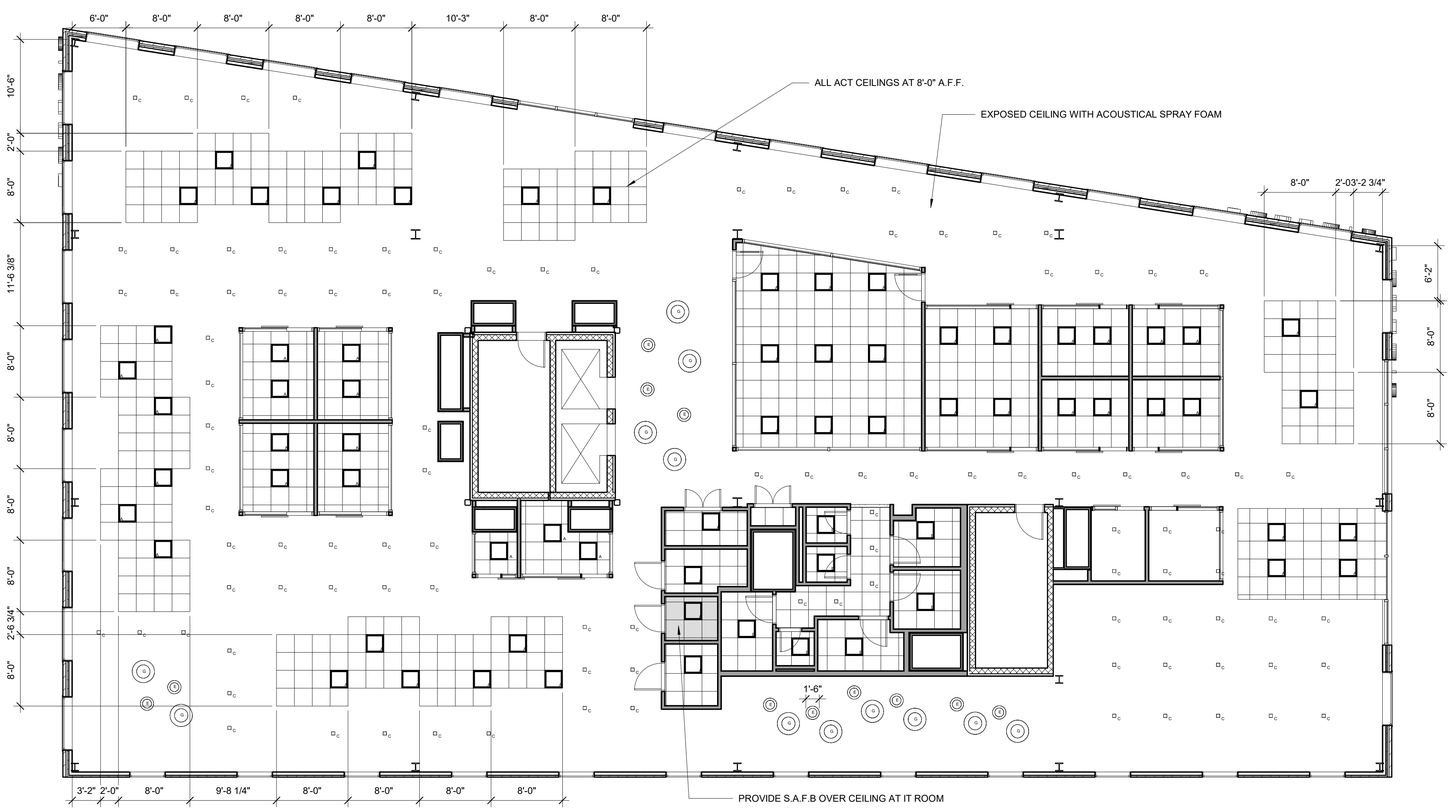

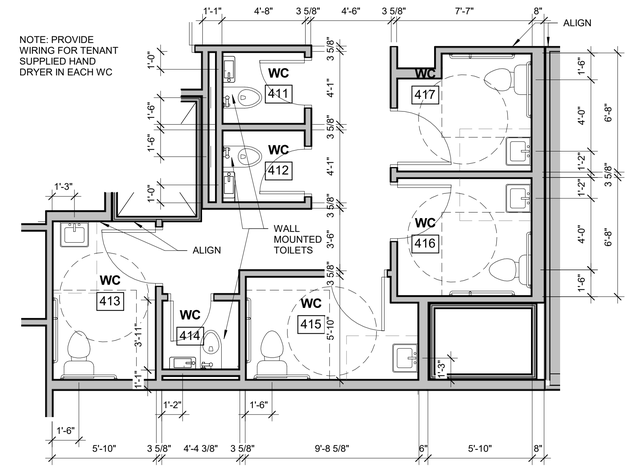

2 | TILSON 4TH FLOOR RESTROOM ENLARGED PLAN
1/4" = 1'-0"

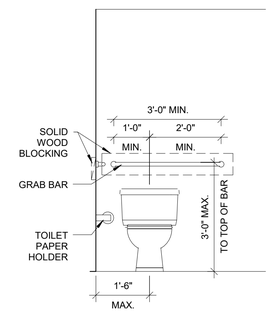

3 | ADA WC BACK ELEVATION
1/2" = 1'-0"

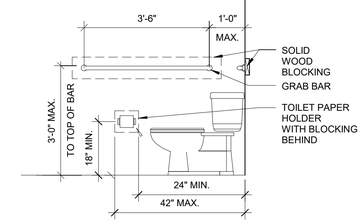

5 | TYPICAL ADA ELEVATION
1/2" = 1'-0"

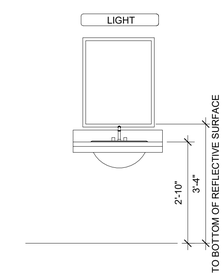

6 | ADA LAV
1/2" = 1'-0"

REGISTERED ARCHITECT WILLIAM KENNETH HOPKINS No. 1050 STATE OF MAINE

Prepared For:
16 Middle Street Associates, LLC

Consultant:

Architect:
ARCHETYPE architects
48 Union Wharf Portland, Maine 04101
(207) 772-6022 ARCHETYPE@ARCHETYPEPA.COM

Project:
16 Middle Street Tilson Technology
16 Middle Street Portland, Maine

Revisions:

Scale: As indicated

Date: APRIL 20, 2017

TILSON 4TH FLOOR FIT UP

A1.14