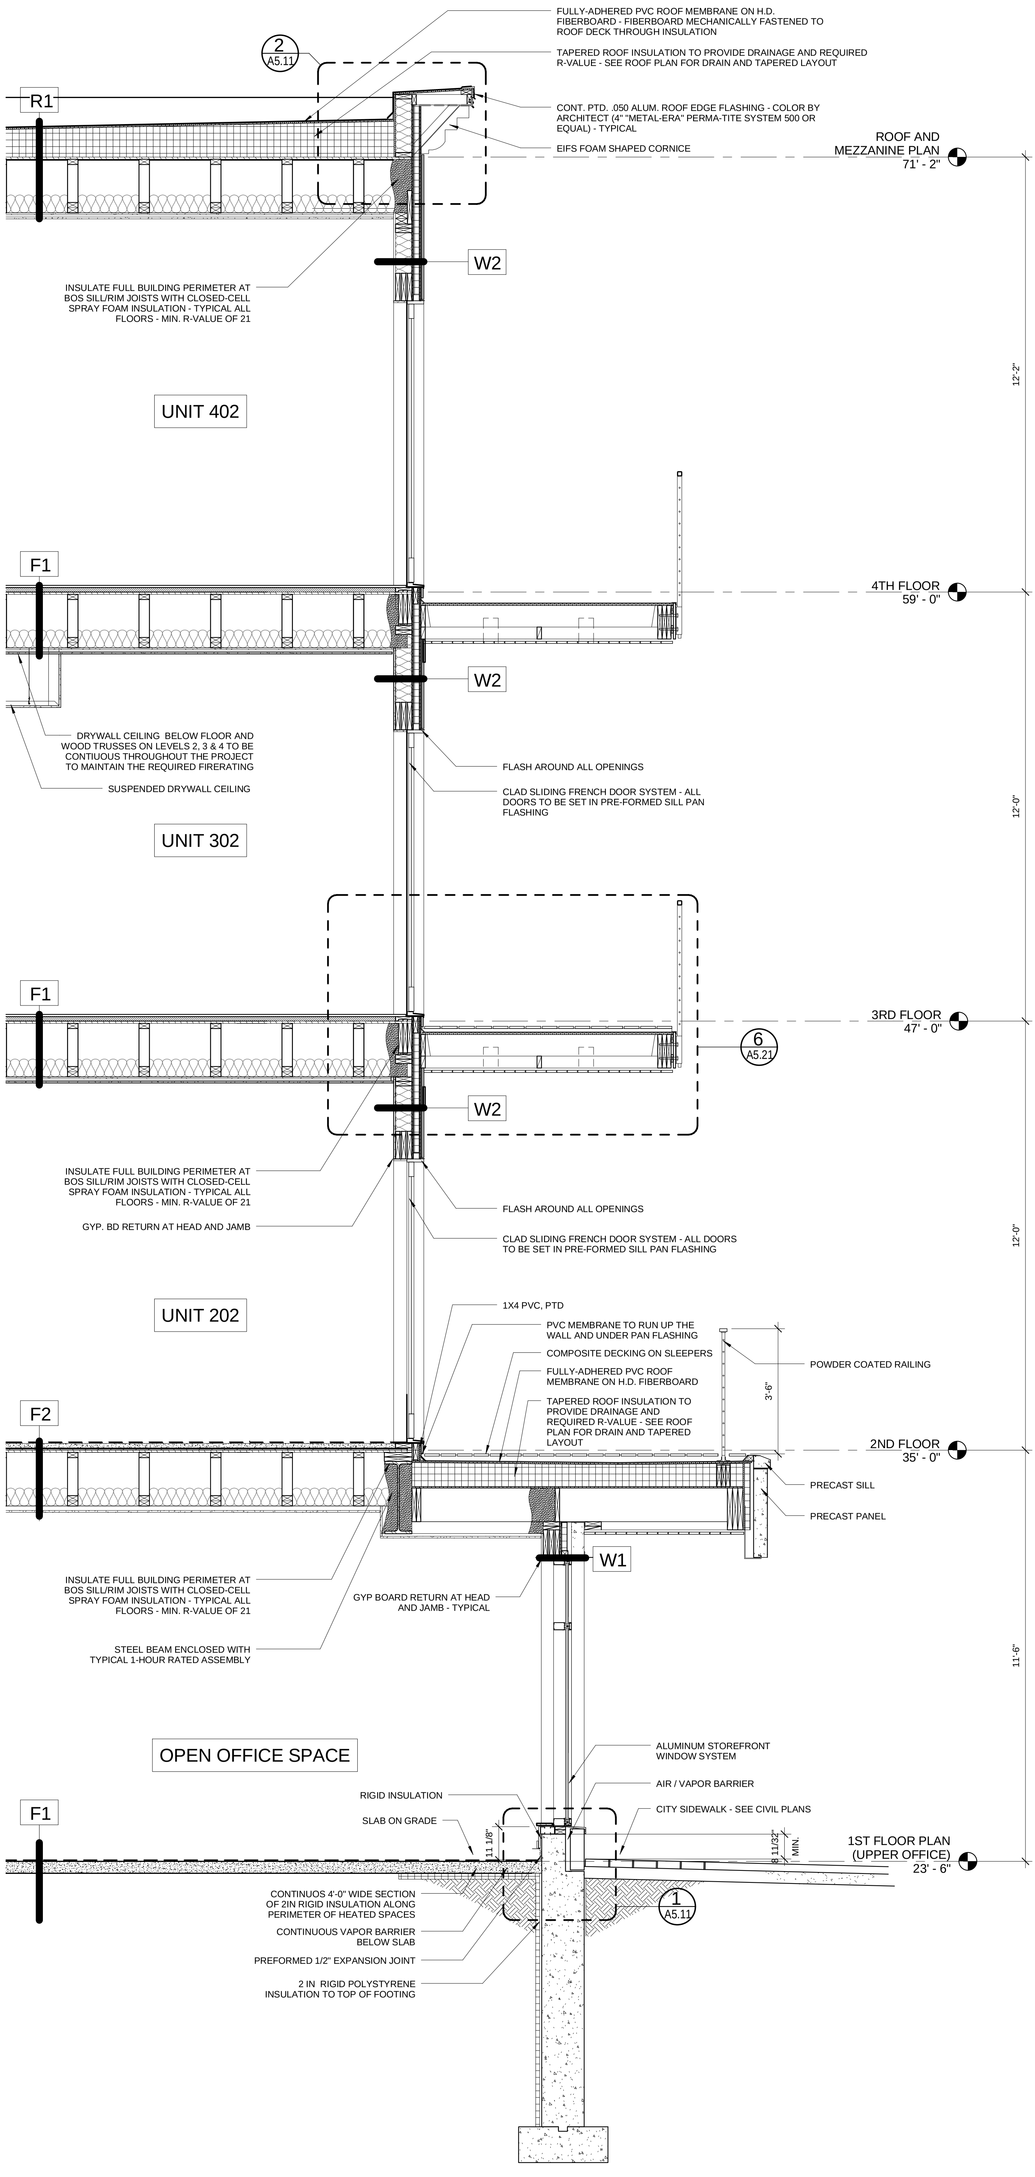

1 TYPICAL WALL SECTION AT BALCONIES

1/2" = 1'-0"

A3.22

Date: 12 JUNE, 2015	Scale: 1/2" = 1'-0"	Revisions: 1 05-22-2014 BID SET	Project: 185 Fore Street, Portland Maine	Architect: ARCHETYPE architects, 48 Union Wharf Portland, Maine 04101, (207) 772-6022 Fax (207) 772-4056	Consultant:	Prepared For: BATEMAN PARTNERS, LLC. 470 FORE STREET PORTLAND, ME 04101

WALL SECTION

LICENSED ARCHITECT STATE OF MAINE DAVID LLOYD NO. 3936