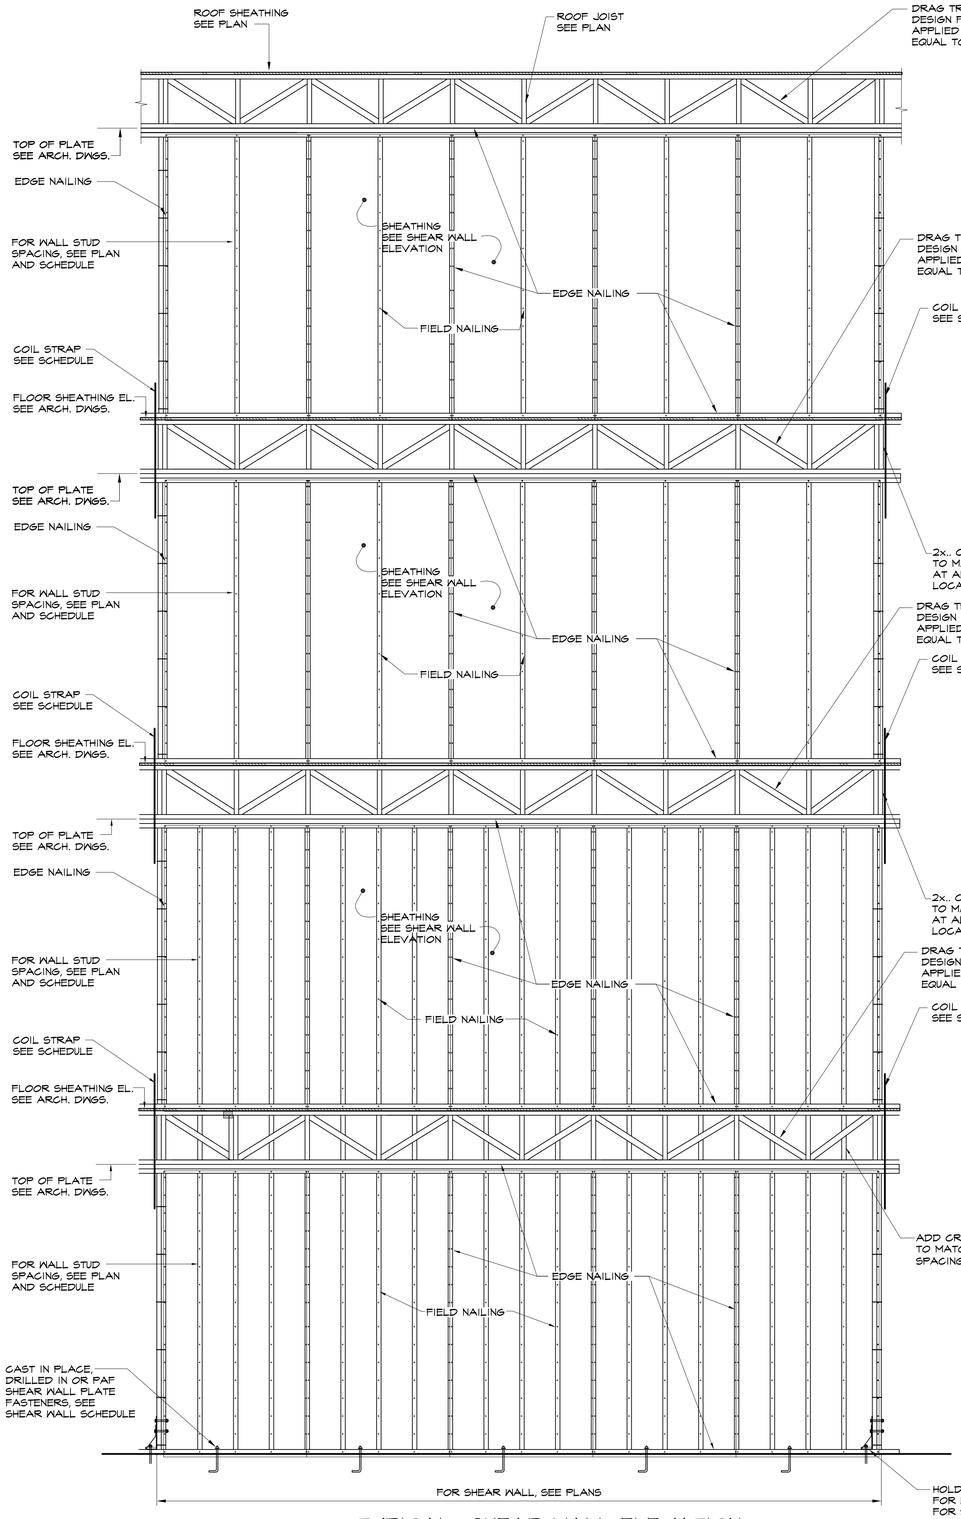

TYPICAL SHEAR WALL ELEVATION
PARALLEL TO TRUSSES

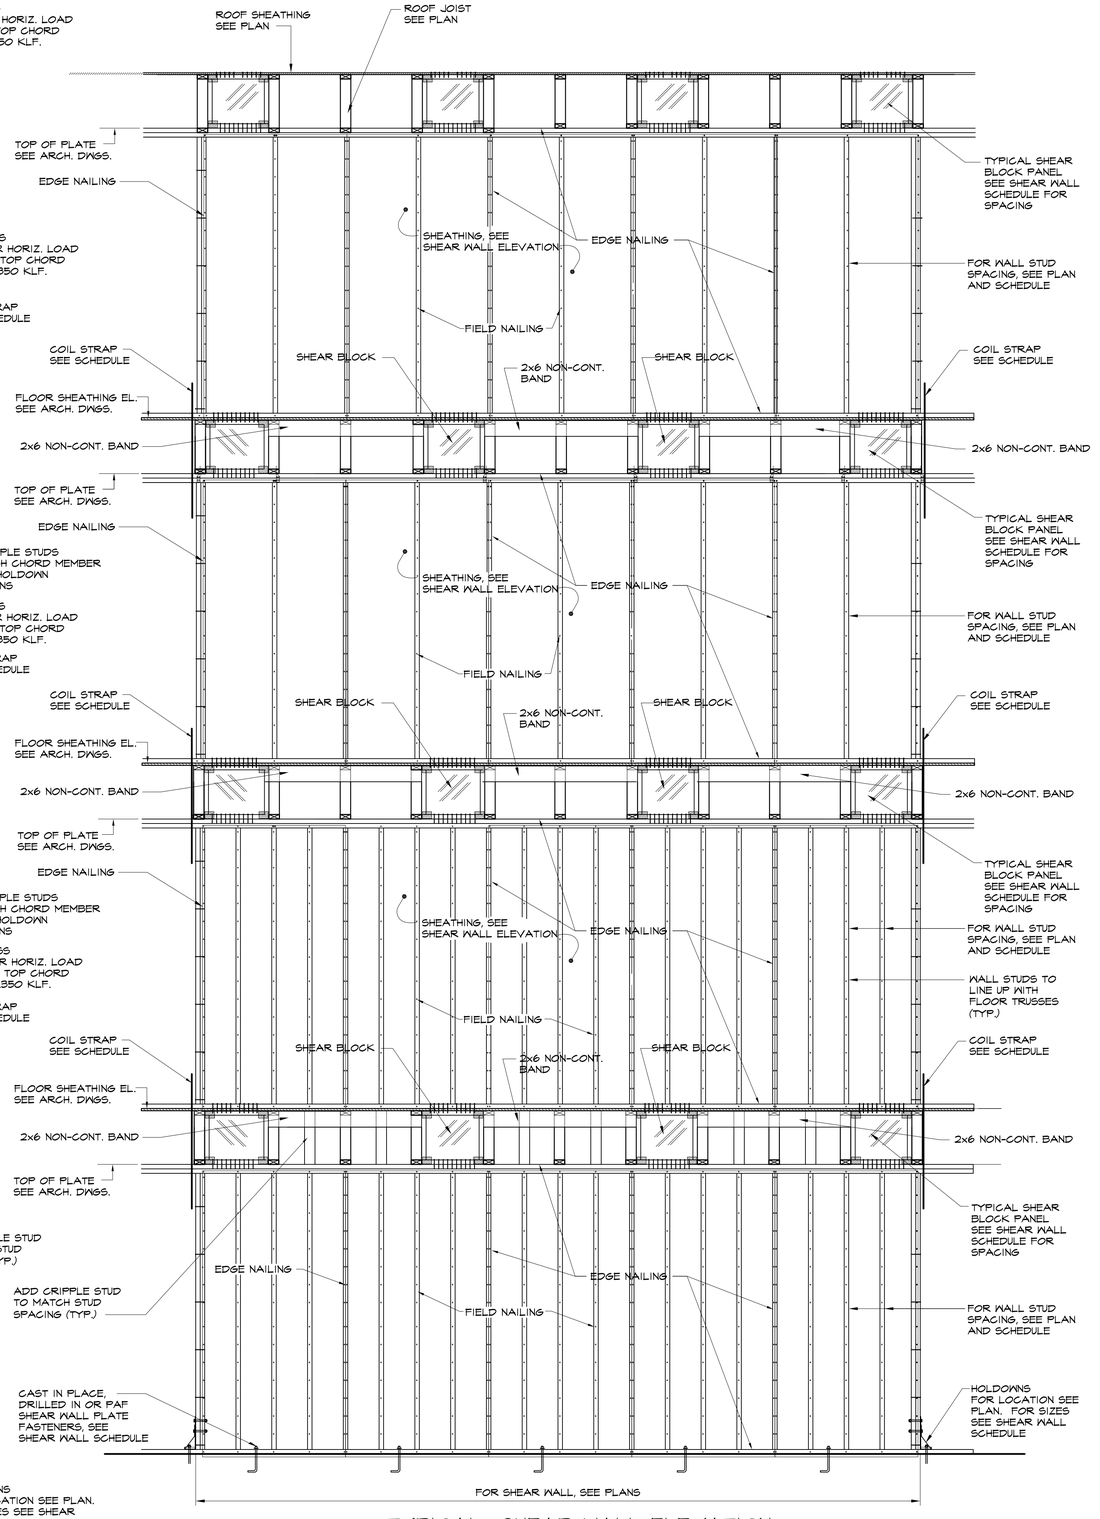

TYPICAL SHEAR WALL ELEVATION
PERPENDICULAR TO TRUSSES

STATE OF MAINE
RIMANTAS M. VEITAS
No. 9474
LICENSED PROFESSIONAL ENGINEER

Prepared For:
BATEMAN PARTNERS, LLC.
470 FORE STREET
PORTLAND, ME 04101

Consultant:
VEITASVEITAS engineers pue
828 Granite Street, Suite 101
Braintree, Massachusetts 02184
TEL (781)842-2968 FAX (781)849-2005

Architect:
ARCHETYPE architects
48 Union Wharf Portland, Maine 04101
(207) 772-6022 Fax (207) 772-4056

Project:
185 FORE STREET
185 Fore Street, Portland Maine

Revisions:
1 05-22-2015 BID SET

Scale:

Date:
16 JUNE, 2014

Shear Wall Elevations

S3.04