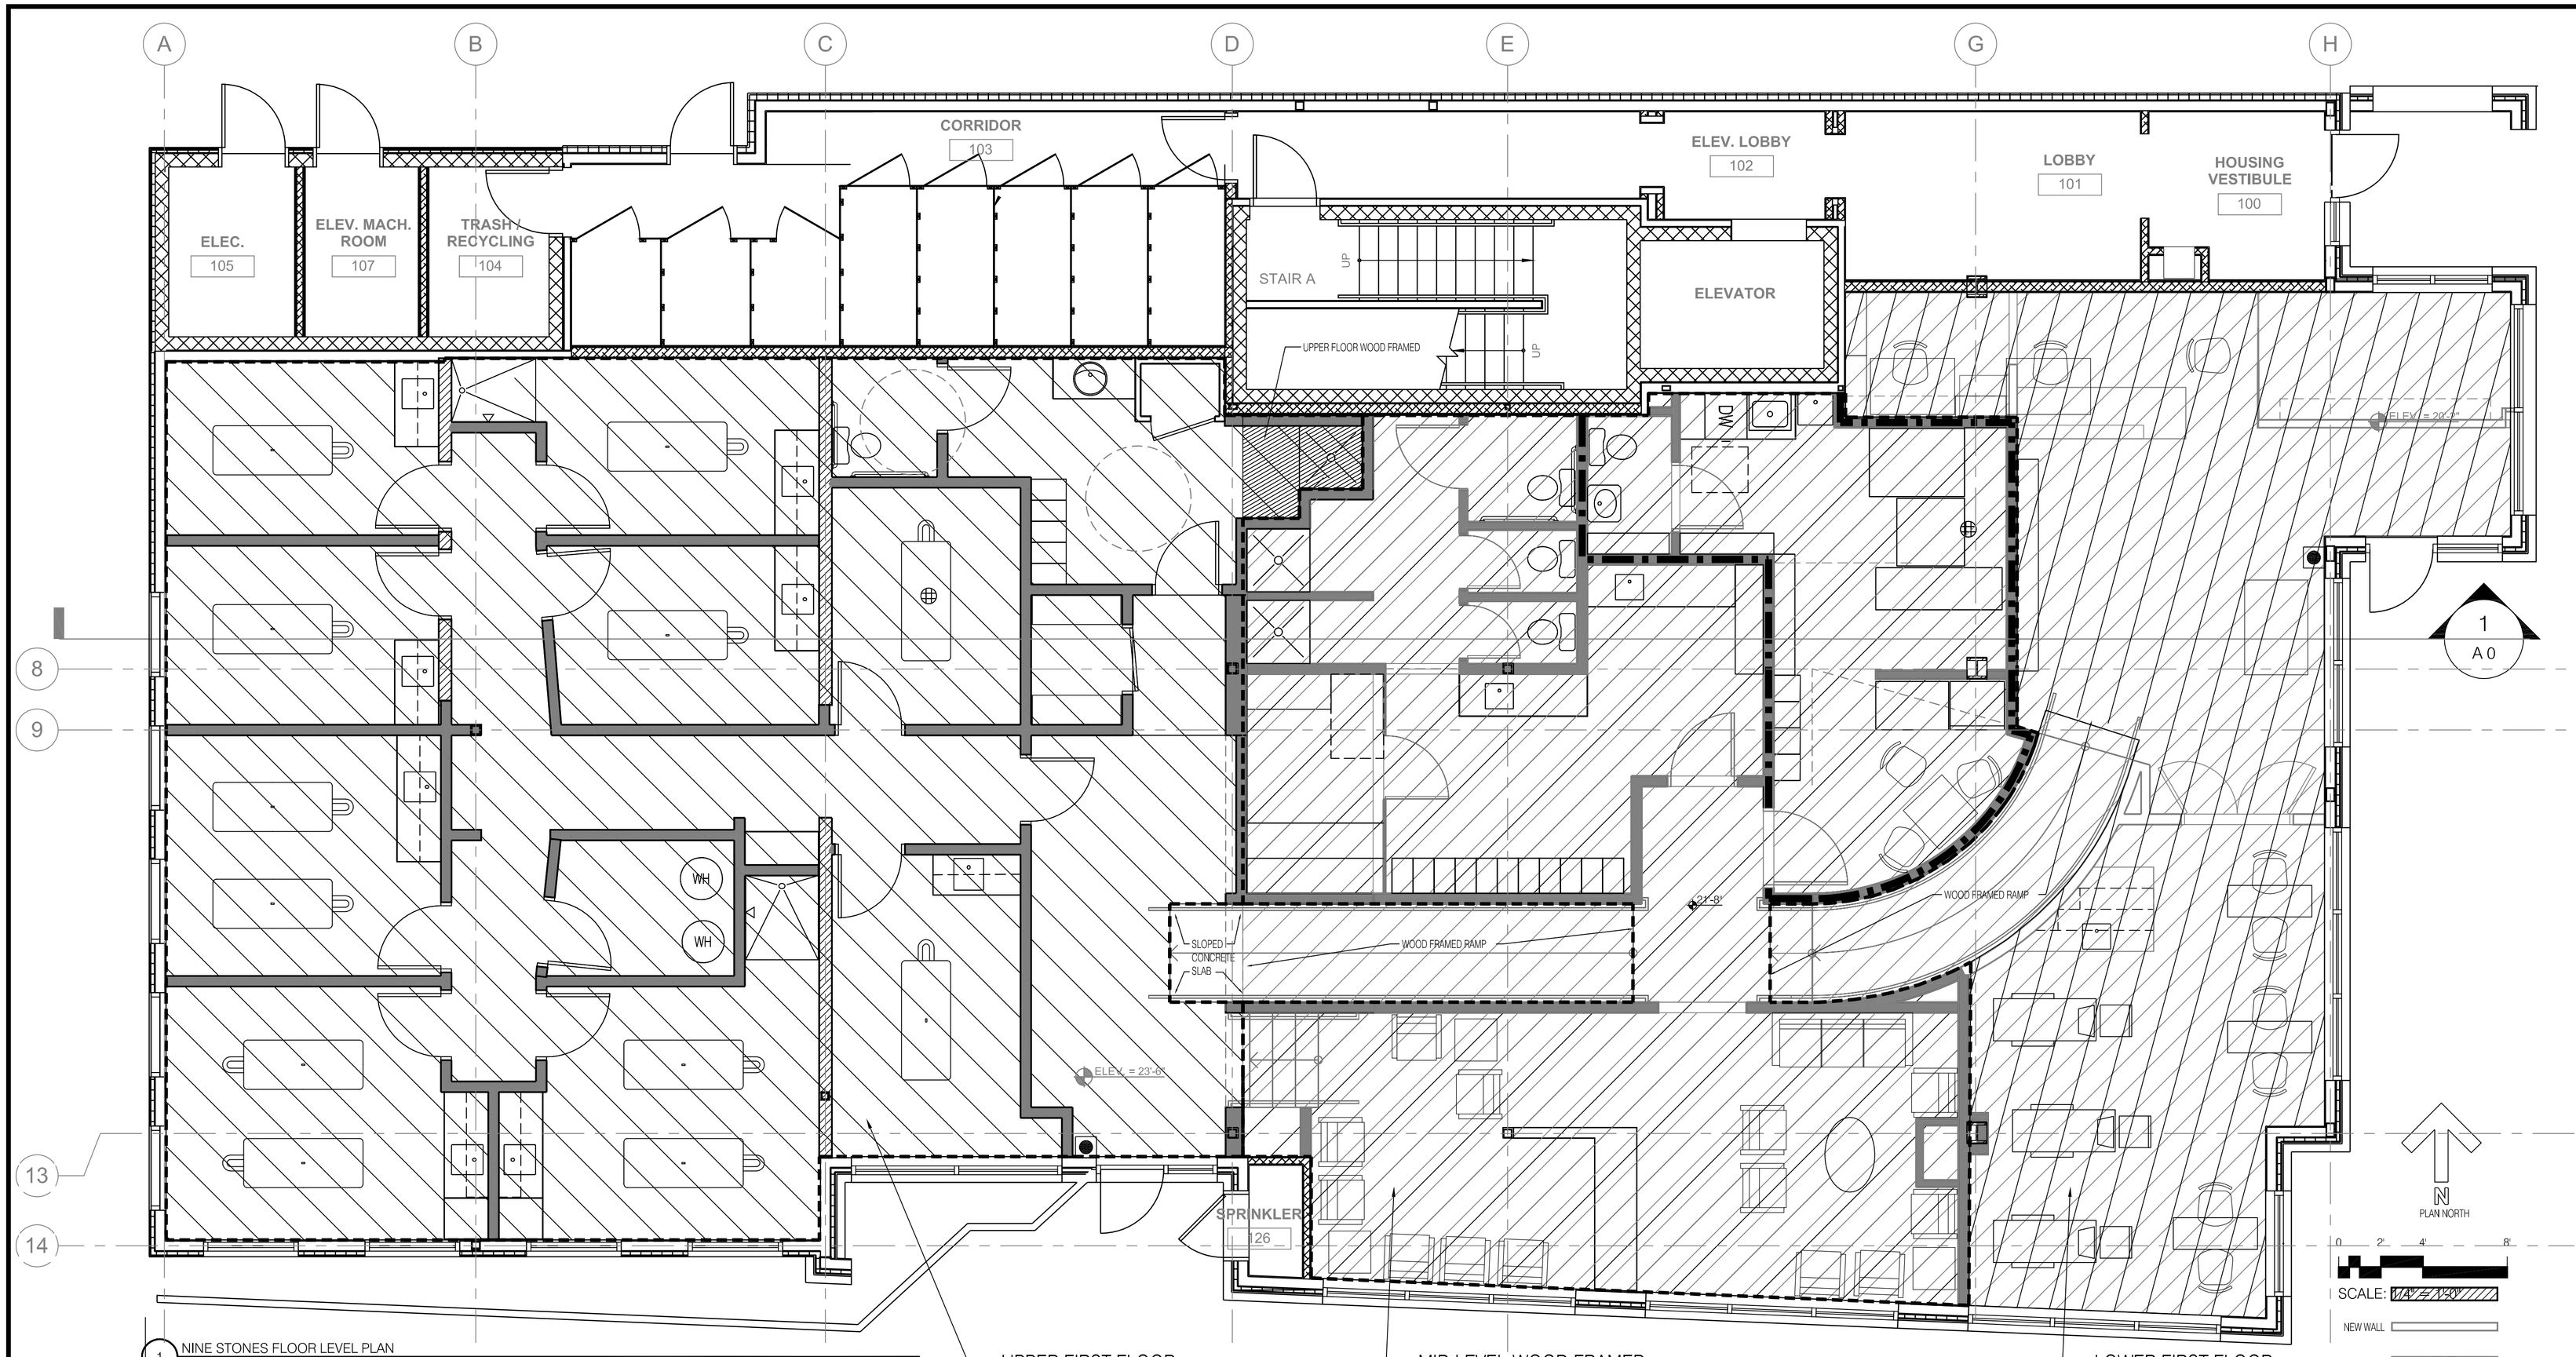

1 NINE STONES FLOOR LEVEL PLAN
1/4" = 1'-0"

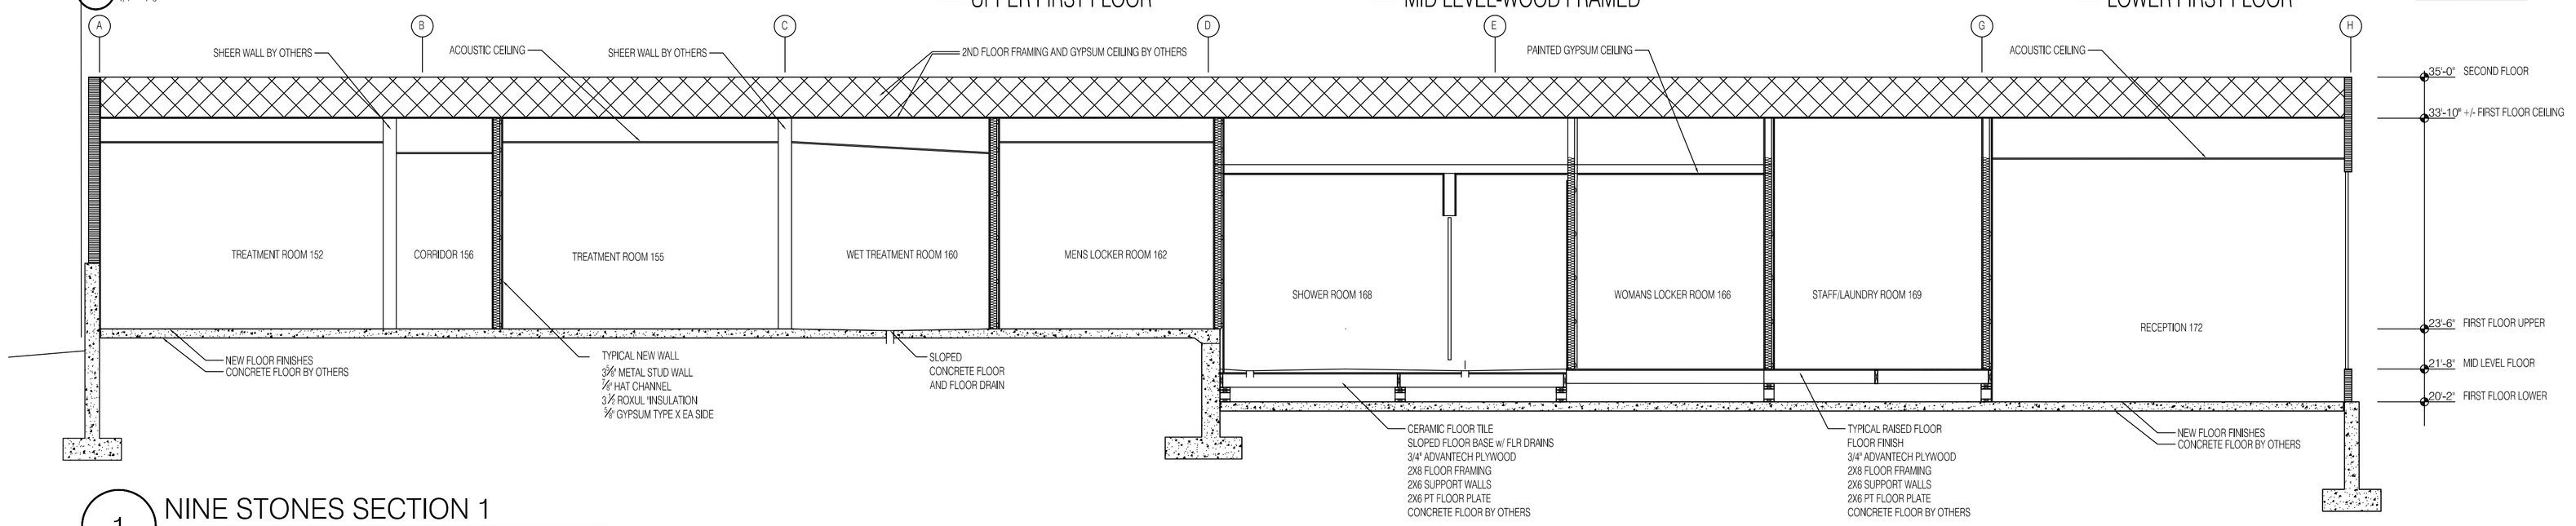

1 NINE STONES SECTION 1
1/4"= 1'-0"

REGISTERED ARCHITECT
JOSEPH P. HEMES
No. 5186
STATE OF MAINE

HEMESphere DESIGN
Architecture
58 Fore Street
Portland, ME 04101
207.232.6079
joe@hemespheredesign.com
www.hemespheredesign.com

PROSPECT DESIGN
58 FORE ST. PORTLAND, ME
www.prospectdesign.me
T: 207 - 749 - 7400

NINE STONES TENANT FIT-OUT
185 FORE STREET
BATEMAN PARTNERS, LLC
PORTLAND BUILDERS INC

SHEET TITLE
FIRST FLOOR LEVELS

PERMIT

REVISION

DRAWN BY:

DATE: January 15, 2016

A 0