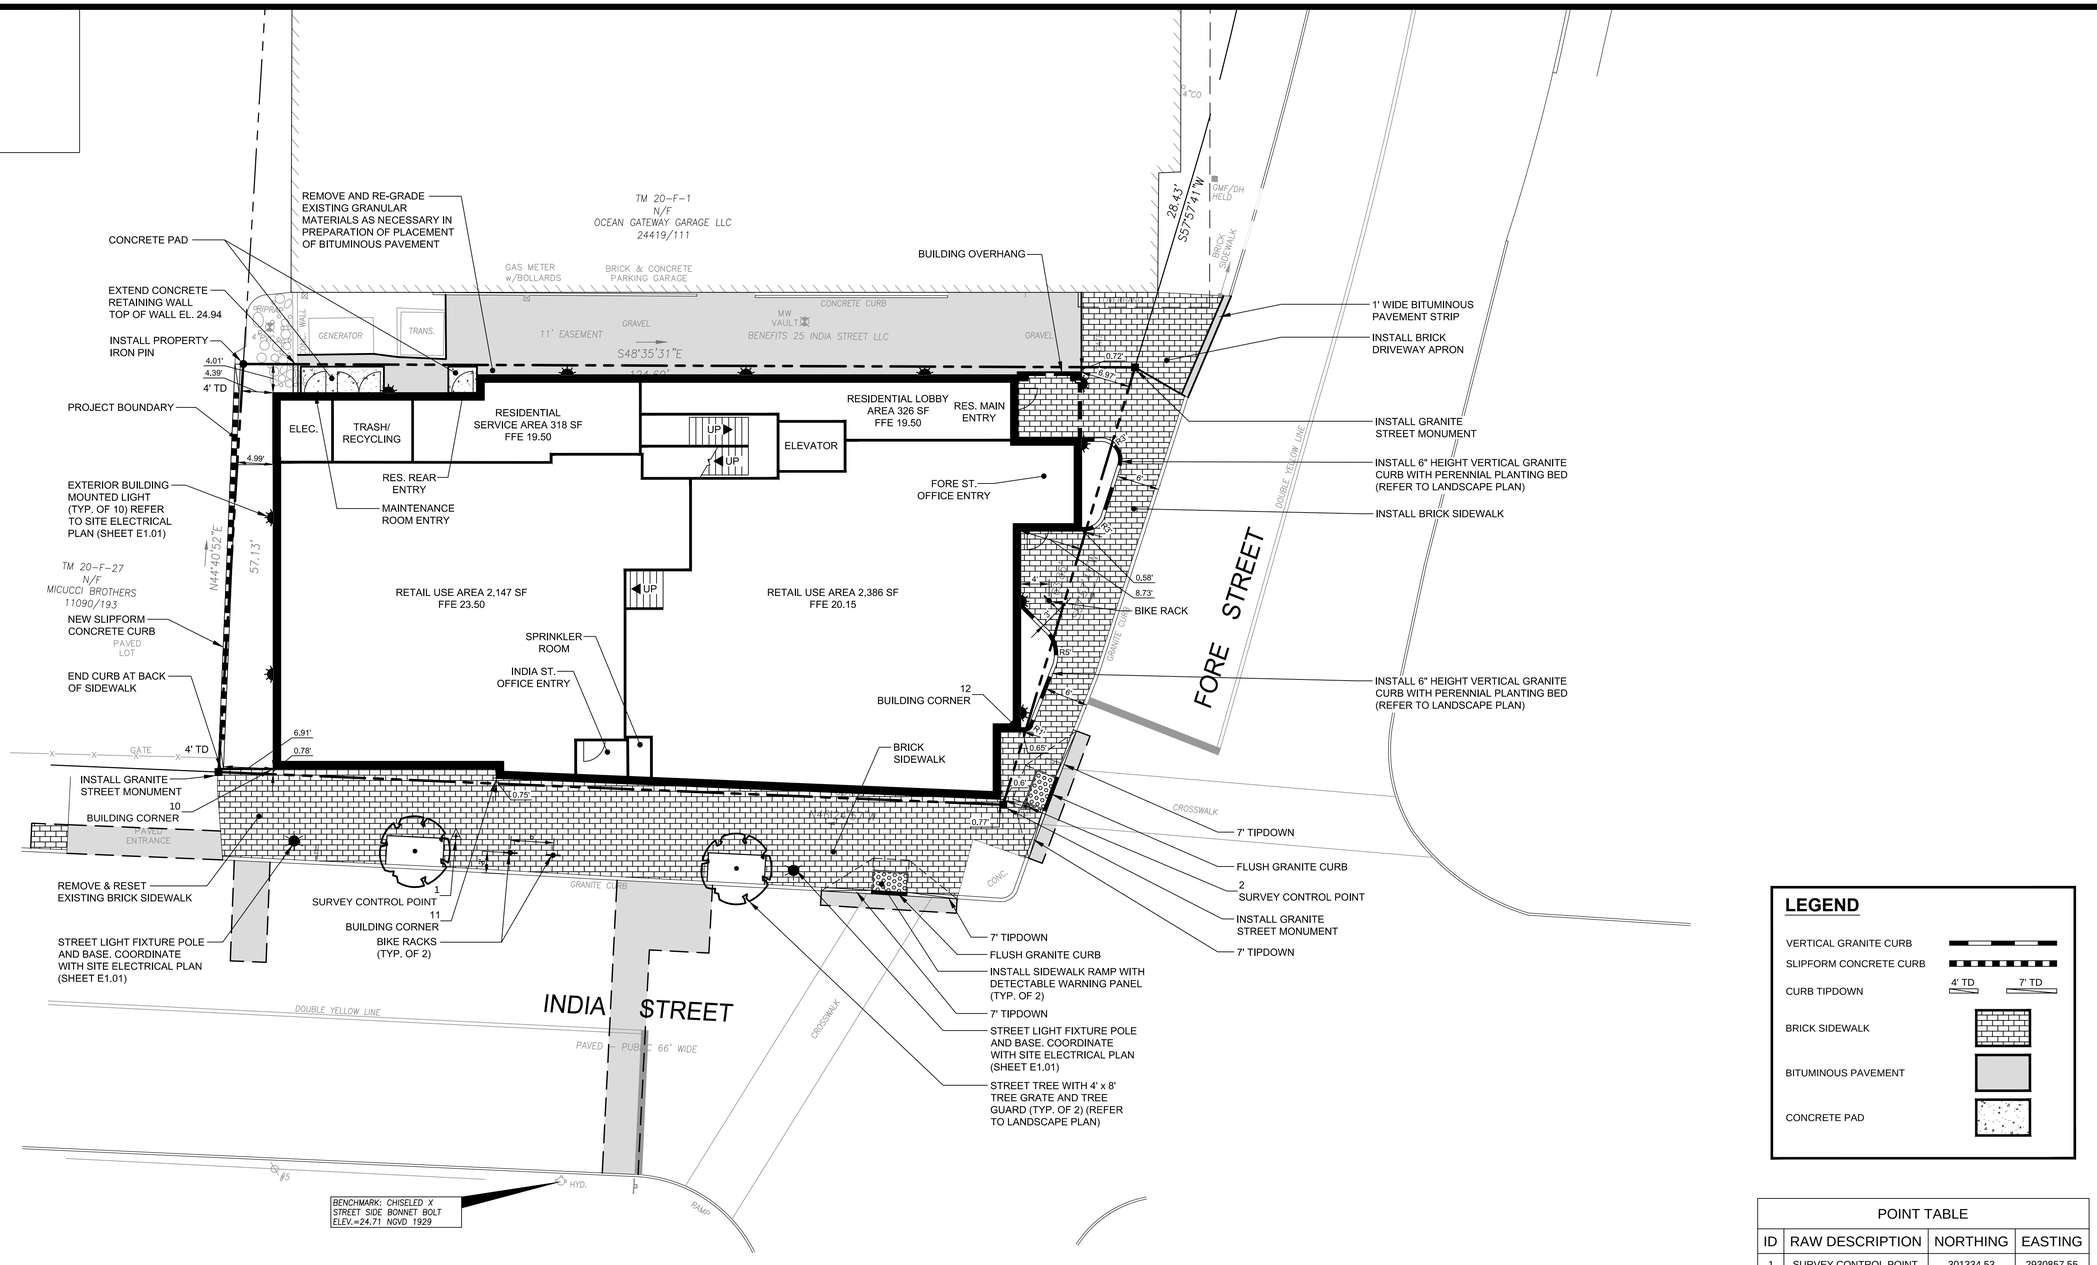

LEGEND

- VERTICAL GRANITE CURB
- SLIPFORM CONCRETE CURB
- CURB TIPDOWN (4' TD / 7' TD)
- BRICK SIDEWALK
- BITUMINOUS PAVEMENT
- CONCRETE PAD

POINT TABLE

ID	RAW DESCRIPTION	NORTHING	EASTING
1	SURVEY CONTROL POINT	301334.53	2930857.55
2	SURVEY CONTROL POINT	301285.27	2930920.25
10	BUILDING CORNER	301358.44	2930844.56
11	BUILDING CORNER	301336.92	2930867.13
12	BUILDING CORNER	301293.62	2930926.58

NORTH

10 0 5 10 20

(IN FEET)

1 inch = 10 ft.

PRELIMINARY - NOT FOR CONSTRUCTION

REV	DATE	DESCRIPTION
2	06.12.14	REVISED PER PLANNING REVIEW STAFF COMMENTS AND RESUBMITTED TO CITY
1	05.05.14	SUBMITTED TO CITY

REVISIONS

STATE OF MAINE · JOSEPH A. LAVERRIERE · 6-12-14 · LICENSED PROFESSIONAL ENGINEER

P.E. JOSEPH A. LAVERRIERE
LIC. #7417

PROJECT
185 FORE STREET
PORTLAND, MAINE

SHEET TITLE
SITE LAYOUT PLAN

CLIENT
BATEMAN PARTNERS LLC

FST 100 YEARS
FAY, SPOFFORD & THORNDIKE
ENGINEERS · PLANNERS · SCIENTISTS
778 MAIN ST, SUITE 8, SOUTH PORTLAND, ME 04106

DRAWN:	CDD	DATE:	MAY 2014
DESIGNED:	JAL	SCALE:	1" = 10'
CHECKED:	JAL	JOB NO.	SP-M150
FILE NAME:	SP-M150-SITE LAYOUT		
SHEET	C-3.0		