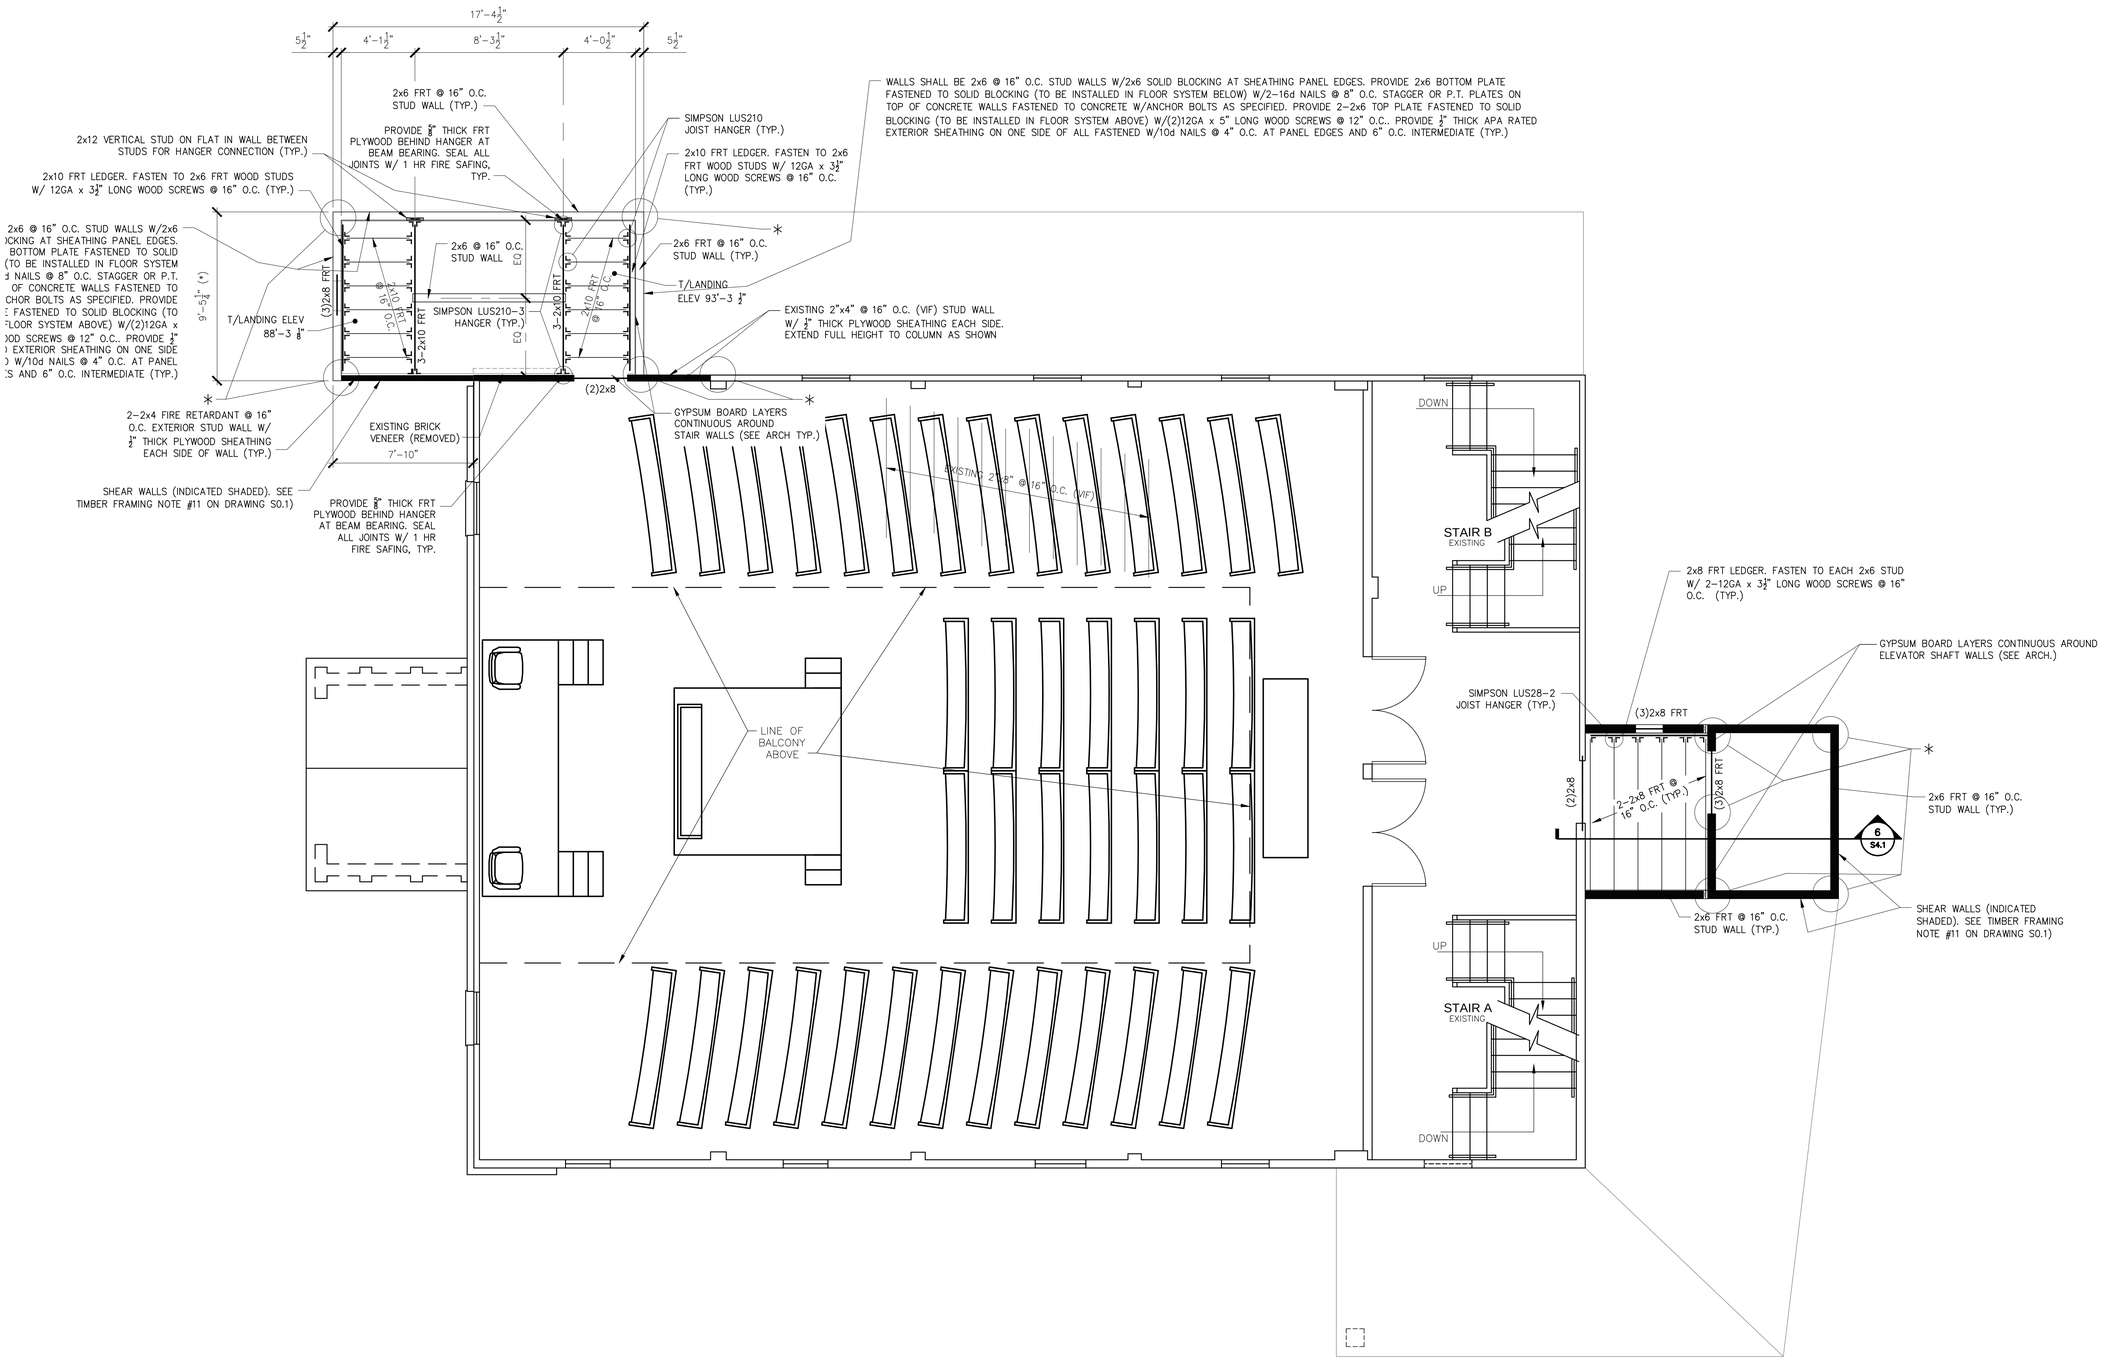


## THIRD FLOOR FRAMING PLAN

1/4" = 1'-0"

"*" INDICATES: POST AND HOLD DOWN – SEE TIMBER FRAMING NOTE #12 ON DRAWING S0.1

THESE DRAWINGS HAVE BEEN DEVELOPED BY L&L STRUCTURAL ENGINEERING SERVICES, INC. FOR THE TITLED SET ONLY. THE DRAWINGS ARE THE SOLE PROPERTY OF L&L ENGINEERING SERVICES, INC. AND THEY SHALL NOT BE USED, LENT, COPIED OR ALTERED WITHOUT THE WRITTEN CONSENT OF L&L STRUCTURAL ENGINEERING SERVICES, INC.

L & L STRUCTURAL
ENGINEERING SERVICES, INC.
SIX Q STREET
SOUTH PORTLAND, MAINE 04106
PHONE: (207) 767-4830
FAX: (207) 799-5432

| rev. | date | description | appr'd |
|---|---|---|---|
| | | | |
| A | 4-26-13 | FOR PERMIT ONLY | JHL |

designed by: JHL
drawn by: JWL, RJW
checked by: JHL
scale: AS NOTED
date: 4-26-13
plot date: 4-26-13
project #: 2012-039

# ETZ CHAIM SYNAGOGUE-ADDITIONS & RENOVATIONS

267 CONGRESS STREET
PORTLAND, MAINE

THIRD FLOOR FRAMING PLAN

# S3.3