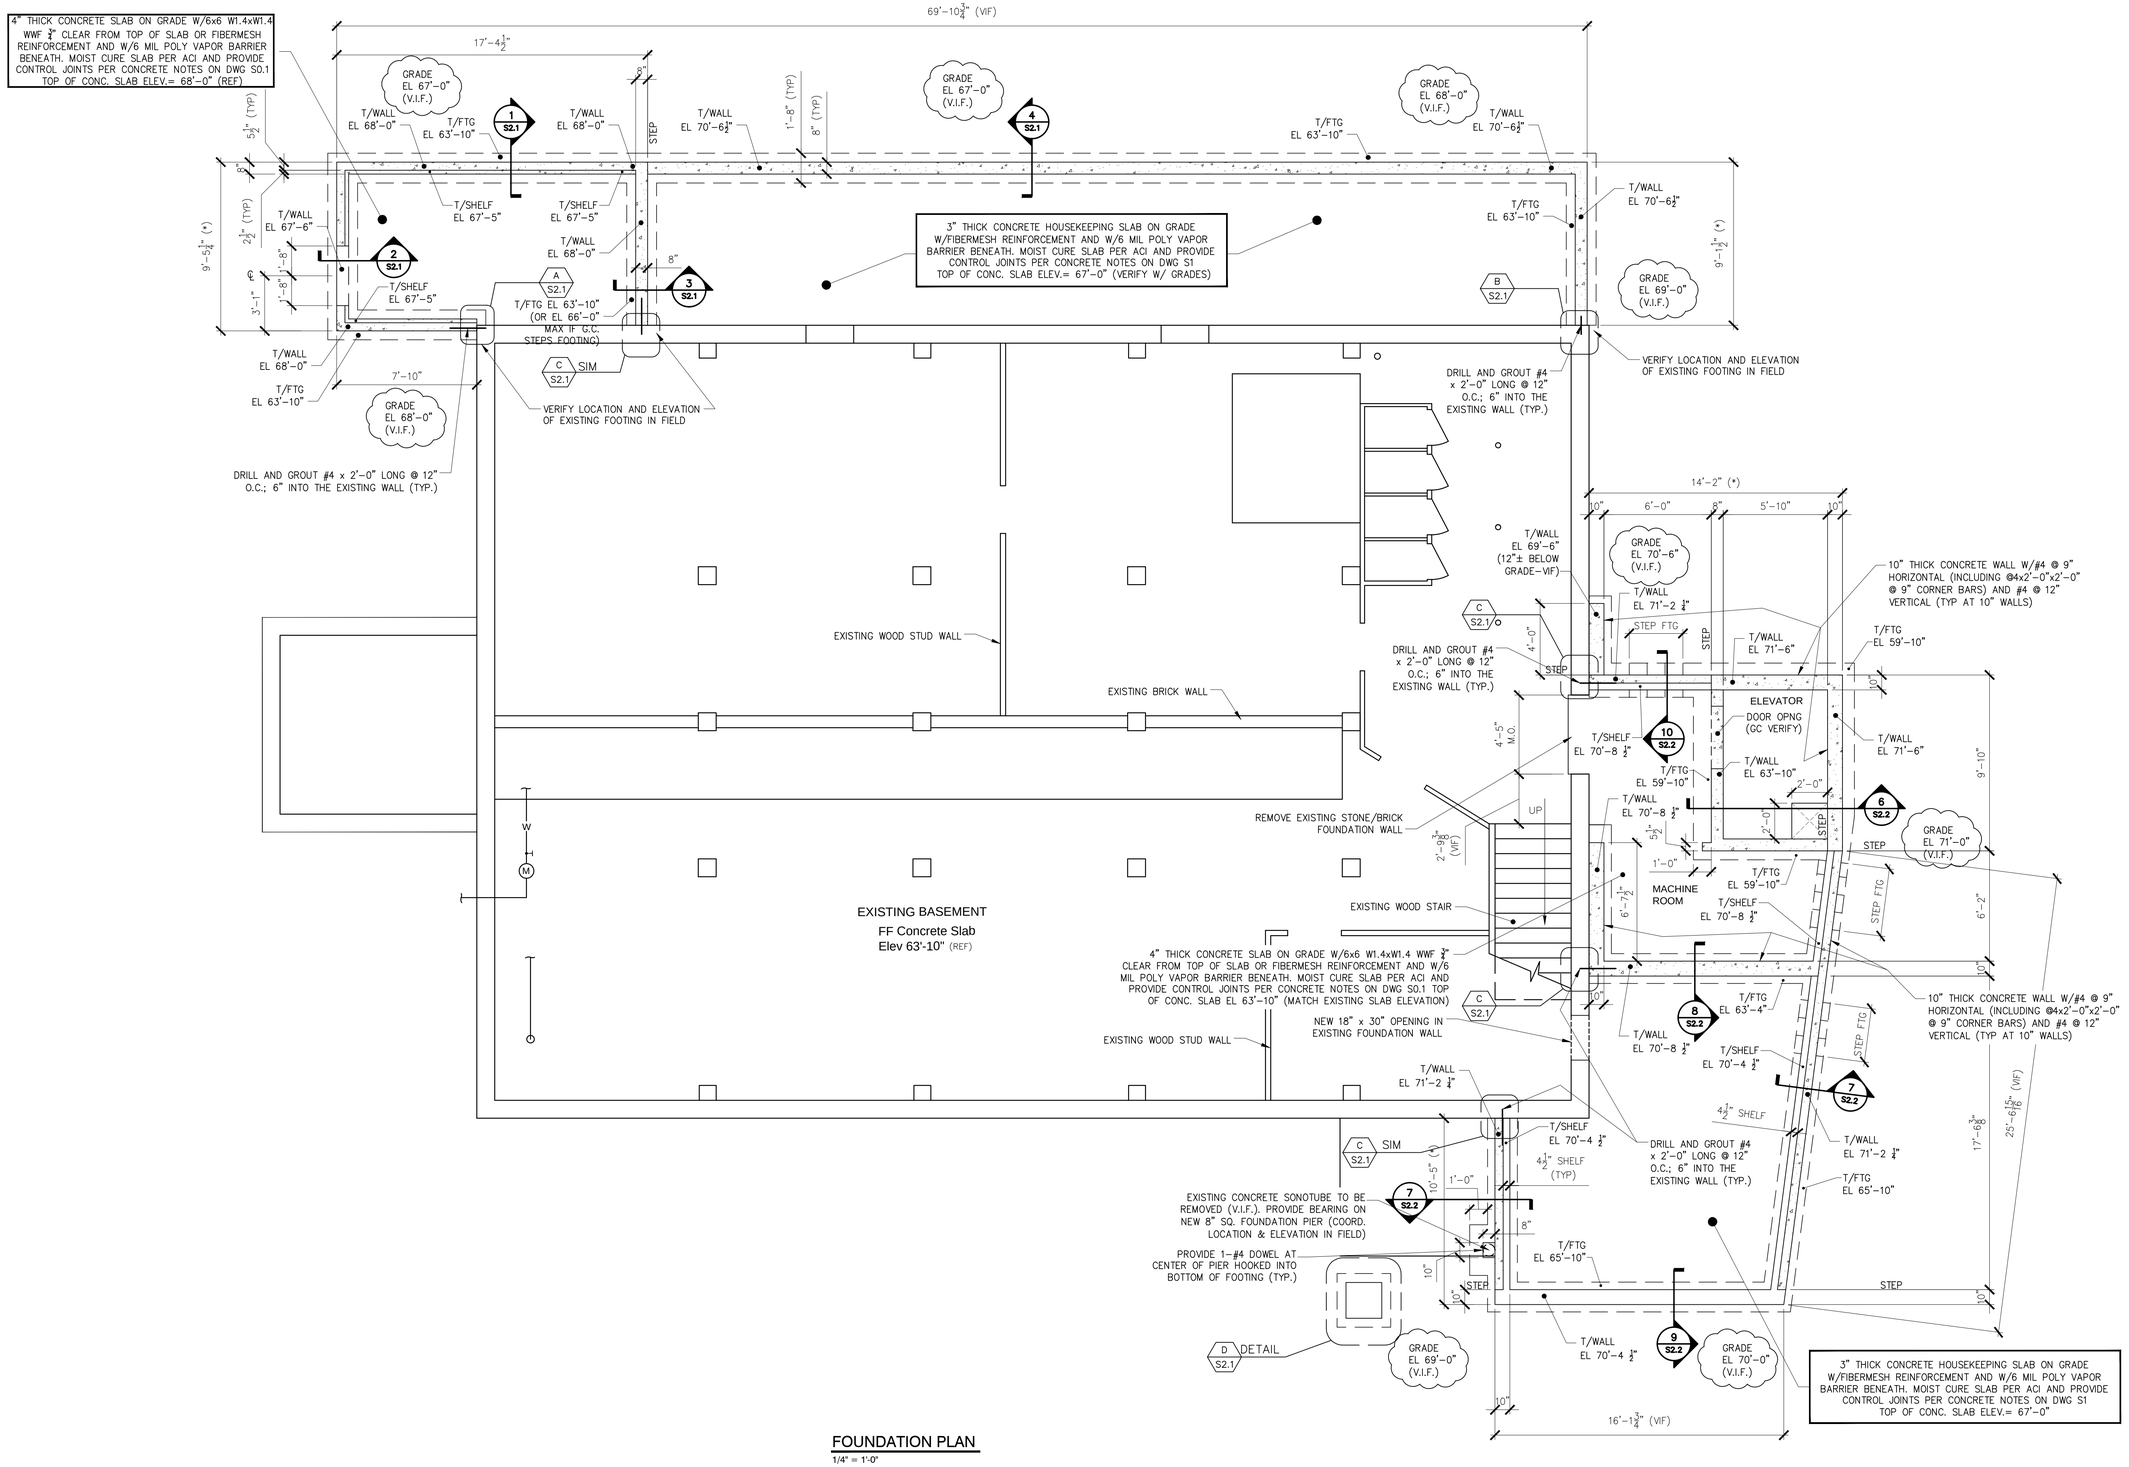

FOUNDATION PLAN
1/4" = 1'-0"

L & L STRUCTURAL ENGINEERING SERVICES, INC.
SIX Q STREET
SOUTH PORTLAND, MAINE 04106
PHONE: (207) 767-4830
FAX: (207) 799-5432

STATE OF MAINE
JOSEPH H. LEASURE
No. 6242
LICENSED PROFESSIONAL ENGINEER

rev.	date	description	appr'd
A	4-25-13	FOR PERMIT ONLY	JHL

designed by: JHL
drawn by: JWL, RJW
checked by: JHL
scale: AS NOTED
date: 4-26-13
plot date: 4-26-13
project #: 2012-039

ETZ CHAIM SYNAGOGUE-ADDITIONS & RENOVATIONS
267 CONGRESS STREET
PORTLAND, MAINE

FOUNDATION PLAN

S1.1

THESE DRAWINGS HAVE BEEN DEVELOPED BY L&L STRUCTURAL ENGINEERING SERVICES, INC. FOR THE TITLED SET ONLY. THE DRAWINGS ARE THE SOLE PROPERTY OF L&L ENGINEERING SERVICES, INC. AND THEY SHALL NOT BE USED, LENT, COPIED OR ALTERED WITHOUT THE WRITTEN CONSENT OF L&L STRUCTURAL ENGINEERING SERVICES, INC.