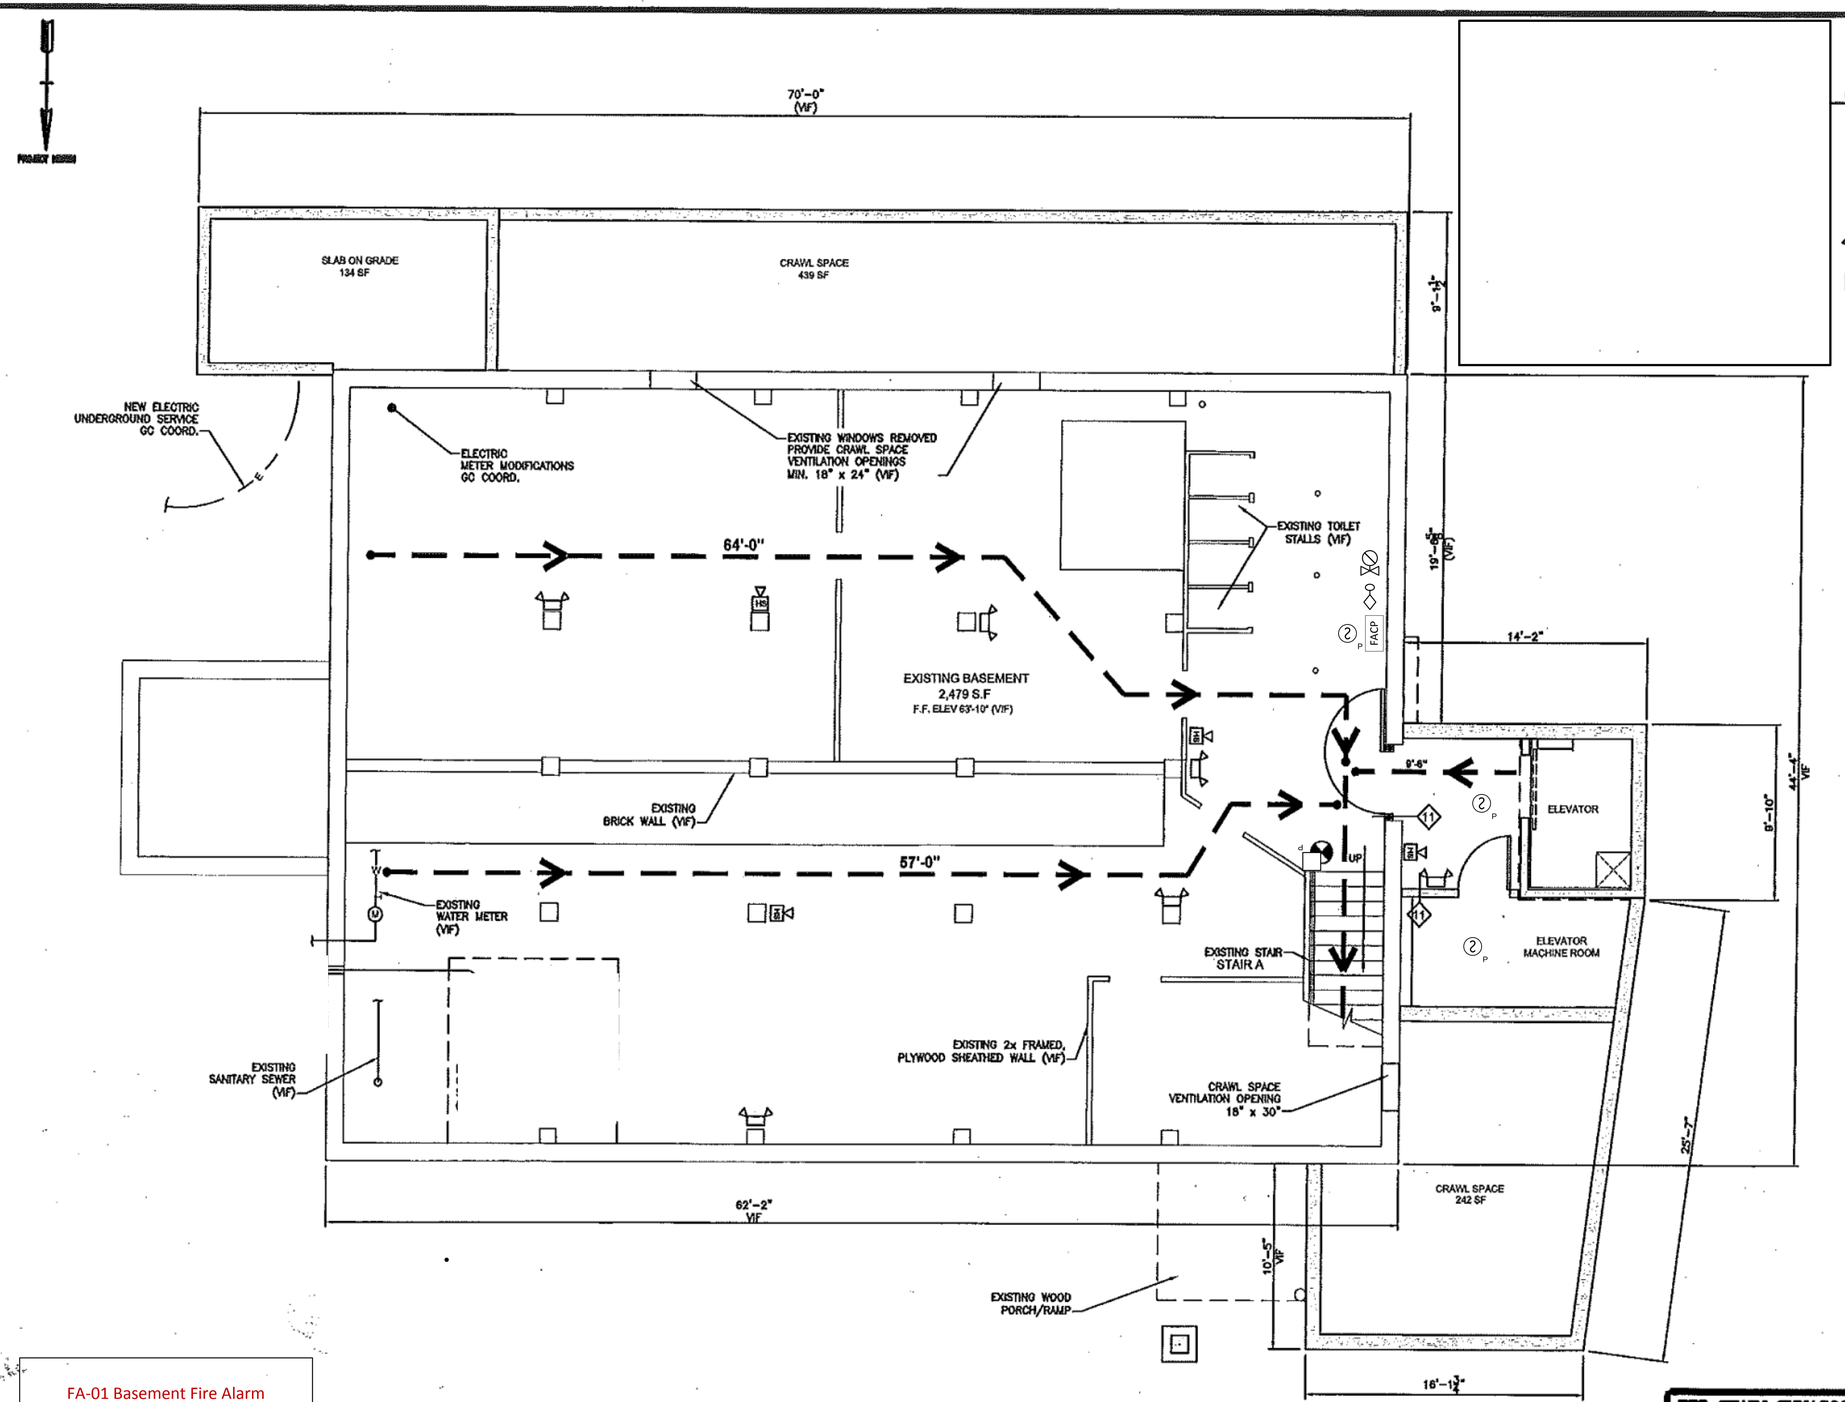

LEGEND

- (FT) COMMON PATH OF TRAVEL (IN FEET)
- FIRE ALARM AUDIO/VISUAL
- FIRE ALARM AUDIO/VISUAL (15 CANDELA)
- EXIT LIGHT ILLUMINATED (UNSWITCHED)
- EMERGENCY BATTERY UNIT (2 HEADS) 6V DC-10.8 WATTS FOR 90 MINUTES
- FACP FIRE ALARM CONTROL PANEL
- PHOTOELECTRIC SMOKE DETECTOR
- HEAT DETECTOR RATE OF RISE FIXED TEMP
- WATERFLOW SWITCH
- VALVE WITH TAMPER
- MANUAL PULL STATION

REGISTERED ARCHITECT JOHN H. LEASURE No. 310 STATE OF MAINE

REV.	DATE	STATUS
1	1-18-13	CHANGE SIDE ADDITION FOOTPRINT & RELOCATE STAIR
2	4-8-13	STATE FIRE MARSHAL SUBMISSION
3	4-25-13	ISSUED FOR PERMIT

JOHN H. LEASURE ARCHITECT, INC.
6 Q STREET
SOUTH PORTLAND, MAINE 04106

FA-01 Basement Fire Alarm

Protection 1 SECURITY SOLUTIONS A BETTER CHOICE FOR YOU
Scott Dana, Certified Engineering Technician, NICET IV Cert. #11660
10 Manuel Drive, Portland, Maine 04103 (207) 347-5327 | 5/13/14

ENTIRE BUILDING SPRINKLERED PER NFPA 13

ETZ CHAIM SYNAGOGUE
267 CONGRESS STREET
PORTLAND, MAINE

LIFE SAFETY BASEMENT FLOOR PLAN

LS1