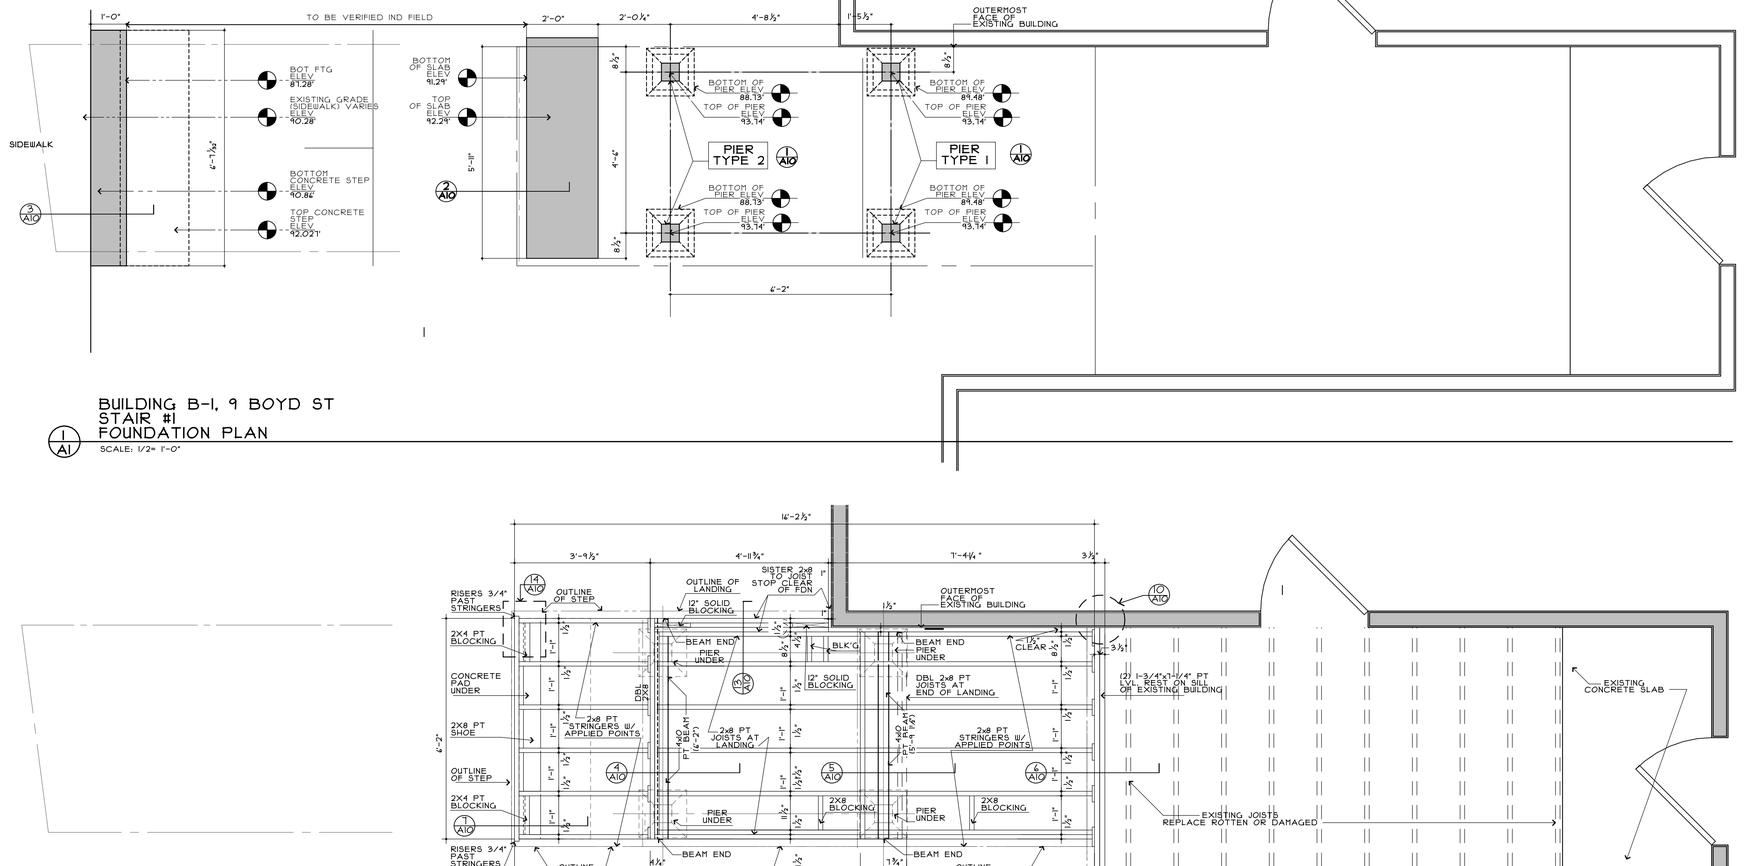

BUILDING B-1, 9 BOYD ST
STAIR #1
FOUNDATION PLAN

1 A1 — SCALE: 1/2" = 1'-0"

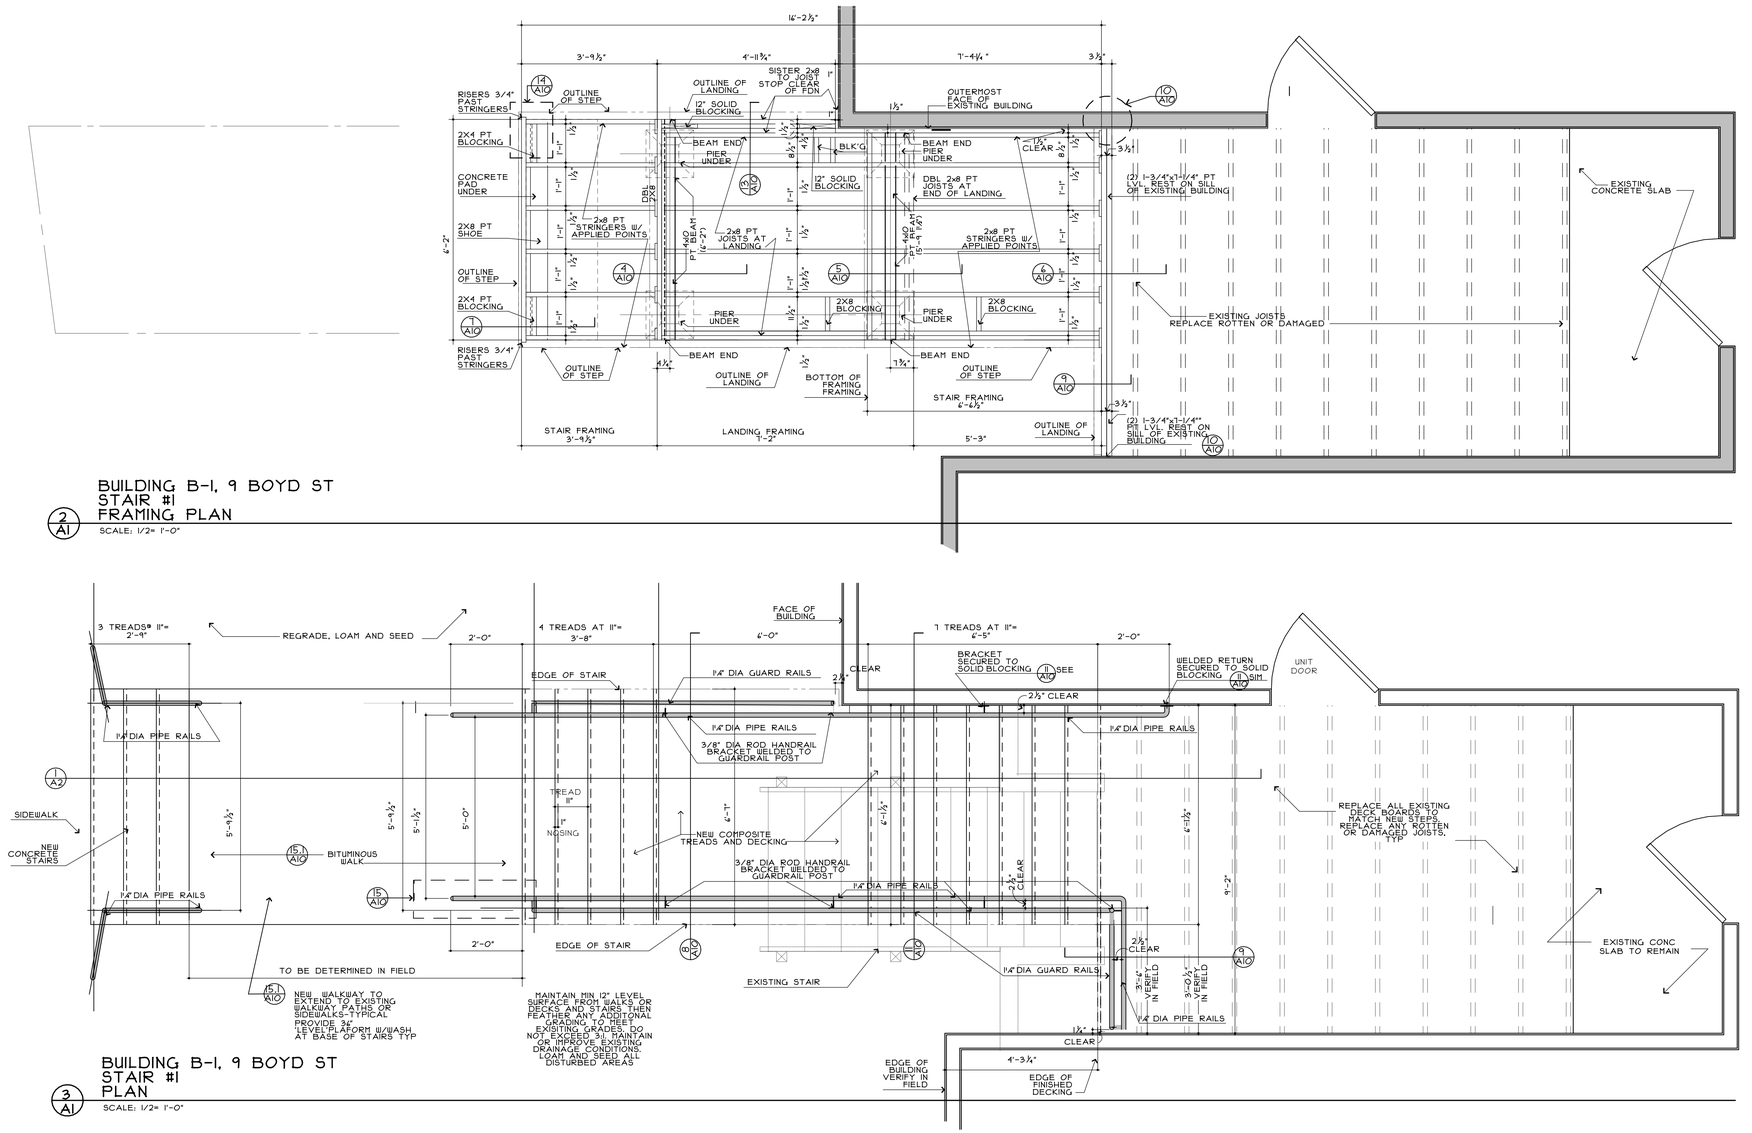

BUILDING B-1, 9 BOYD ST
STAIR #1
FRAMING PLAN

2 A1 — SCALE: 1/2" = 1'-0"

BUILDING B-1, 9 BOYD ST
STAIR #1
PLAN

3 A1 — SCALE: 1/2" = 1'-0"

project title

PORCH REPAIR

PORTLAND HOUSING AUTHORITY
14 BAXTER BOULEVARD
PORTLAND, MAINE

GTA.2 architects
222 ST JOHN STREET
TOWER X
portland, maine 04102
207-771-5461

ISSUED

revisions

date
1.13.2017

sheet title
B-1 WEST STAIR 1
9 BOYD STREET

FOUNDATION PLAN
FRAMING PLAN
PLAN, DETAILS

scale
AS NOTED

drawn by
SMT

project number
1622

sheet number
A.1