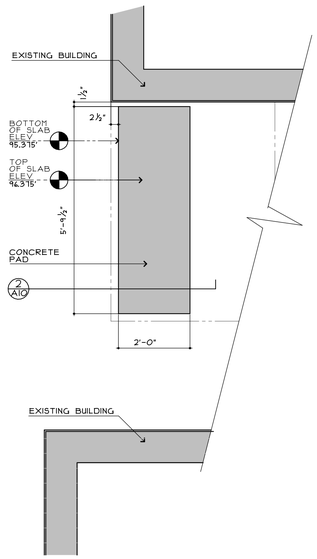


2 A5 BUILDING 2, 20 MAYO STREET, STAIR 5,
BUILDING 3, 24 MAYO STREET, STAIR 10,
FOUNDATION PLAN

SCALE: 1/2" = 1'-0"

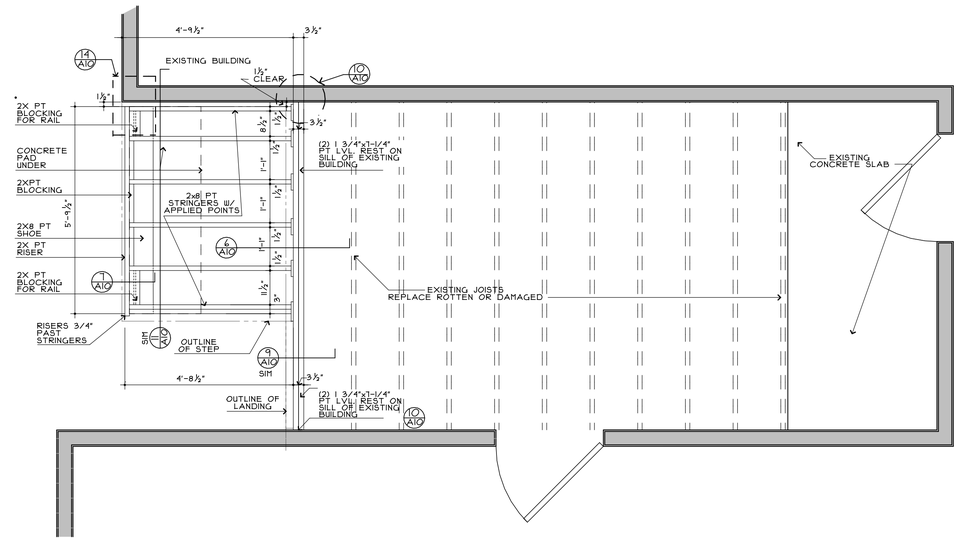


1 A5 BUILDING 2, 20 MAYO STREET, STAIR 5,
BUILDING 3, 24 MAYO STREET, STAIR 10,
STAIR FRAMING PLAN

SCALE: 1/2" = 1'-0"

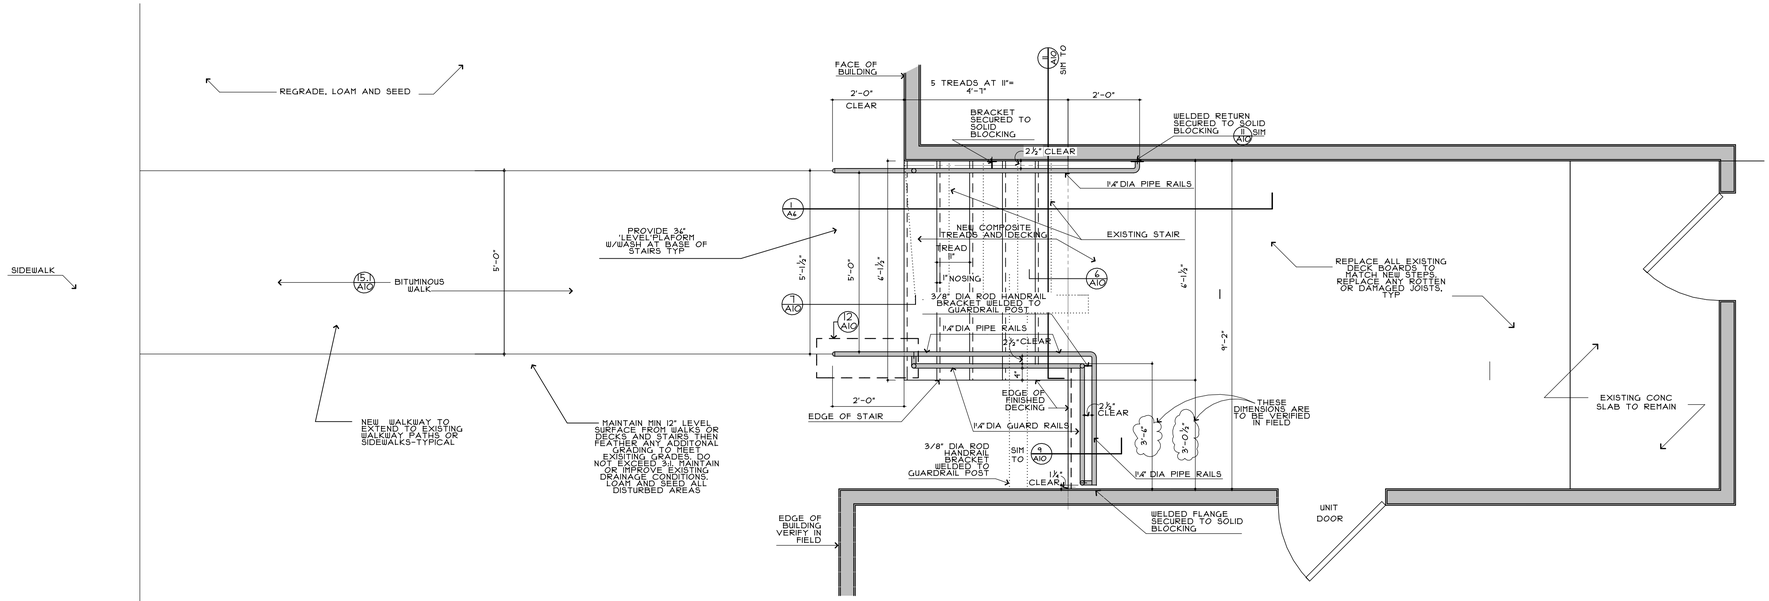


3 A5 BUILDING 2, 20 MAYO STREET, STAIR 5,
BUILDING 3, 24 MAYO STREET, STAIR 10,
STAIR PLAN

SCALE: 1/2" = 1'-0"

project title

PORCH REPAIR

PORTLAND HOUSING AUTHORITY
14 BAXTER BOULEVARD
PORTLAND, MAINE

GTA.2 architects

222 ST JOHN STREET
TOWER X

portland, maine 04102

207-771-5461

ISSUED

revisions

date
1.13.2017

sheet title
B-2 STAIR 5
B-3 STAIR 10
FOUNDATION PLAN
FRAMING PLAN
PLAN, DETAILS

scale
AS NOTED

drawn by
SMT

project number
1622

sheet number
A.5