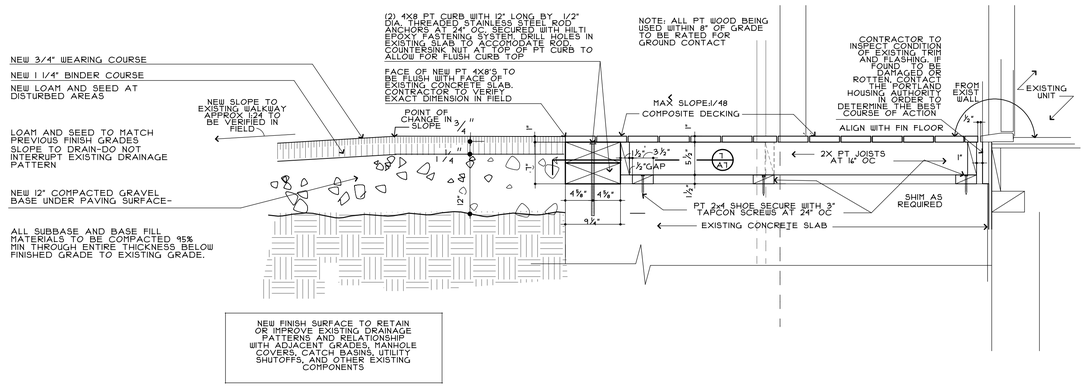

2 A1 DETAIL AT ENTRY STAIR 9
SCALE: 1"=1'-0"

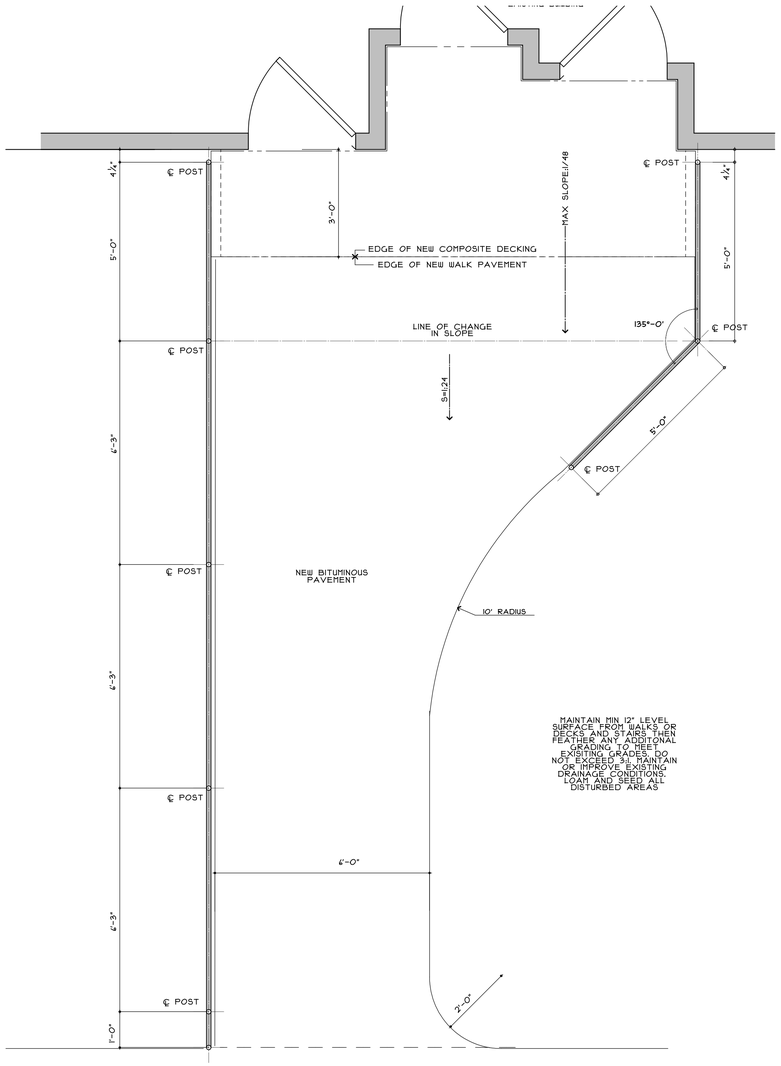

5 A1 PIPE RAIL LAYOUT
SCALE: 1/2"=1'-0"

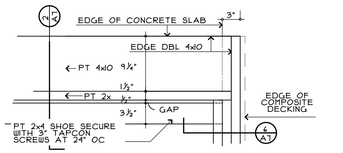

1 A1 PLAN DETAIL AT ENTRY STAIR 9
SCALE: 1"=1'-0"

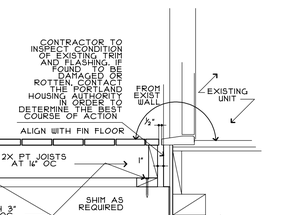

6 A1 DETAIL AT ENTRY STAIR 9
SCALE: 1"=1'-0"

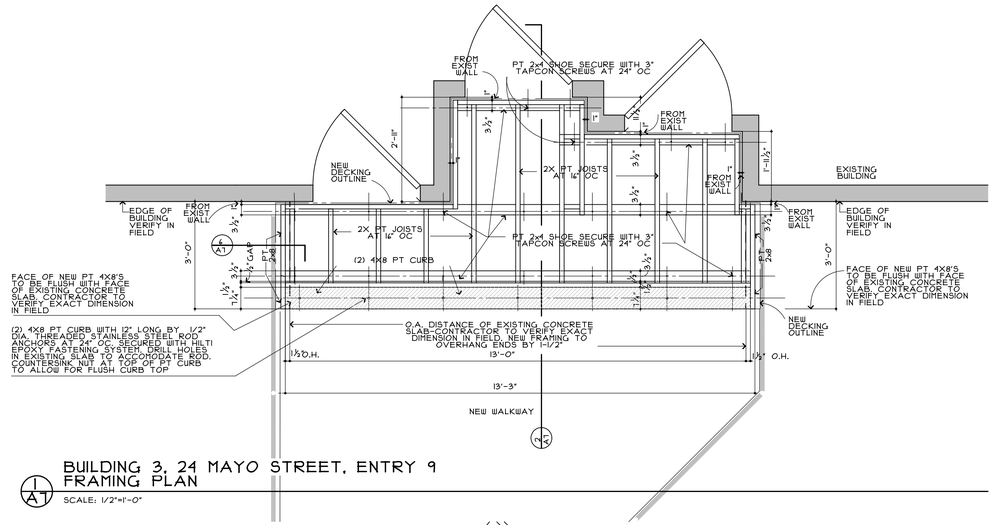

1 A1 BUILDING 3, 24 MAYO STREET, ENTRY 9
FRAMING PLAN
SCALE: 1/2"=1'-0"

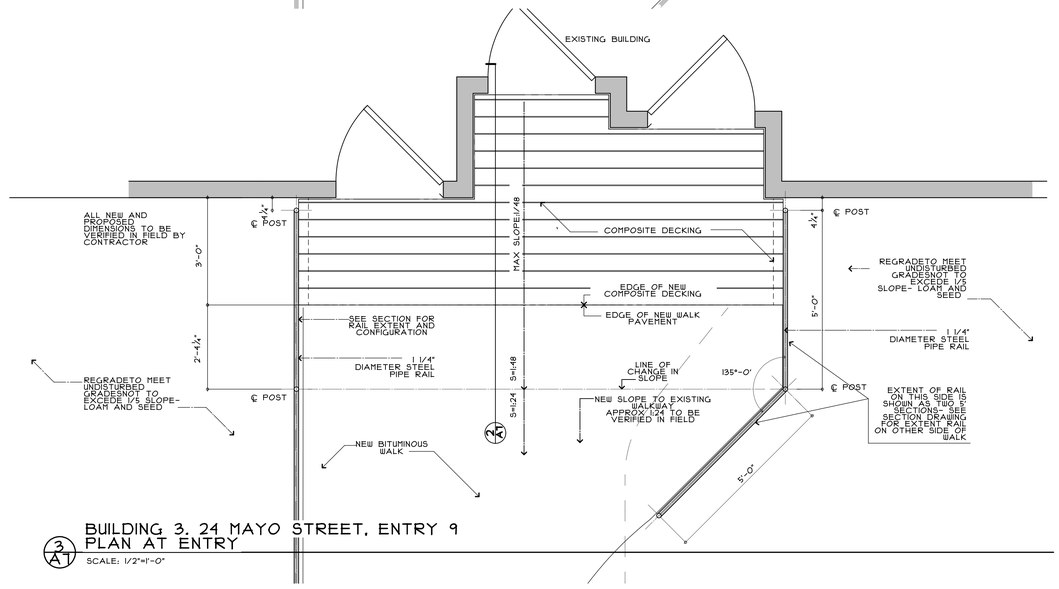

3 A1 BUILDING 3, 24 MAYO STREET, ENTRY 9
PLAN AT ENTRY
SCALE: 1/2"=1'-0"

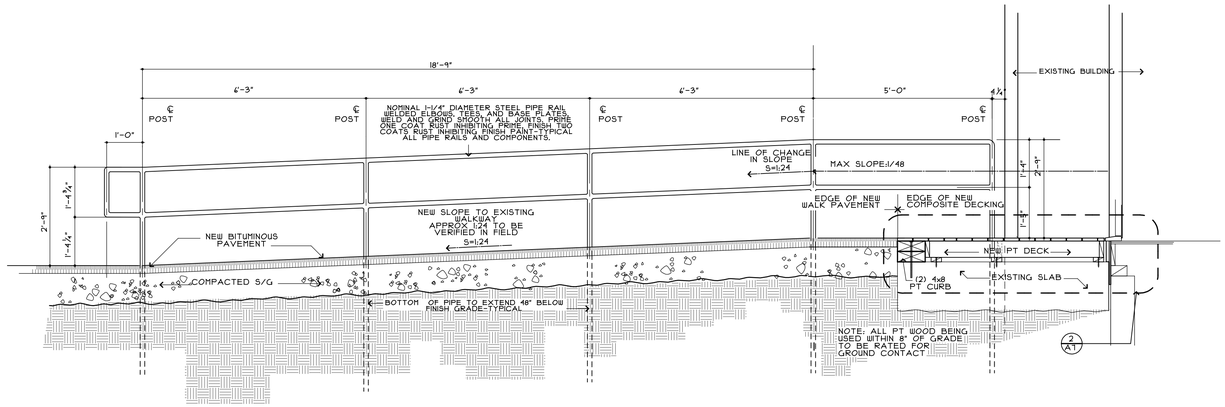

4 A1 BUILDING 3, 24 MAYO STREET, ENTRY 9
SECTION AT ENTRY
SCALE: 1/2"=1'-0"

project title

PORCH REPAIR

PORTLAND HOUSING AUTHORITY
14 BAXTER BOULEVARD
PORTLAND, MAINE

GTA.2 architects

222 ST JOHN STREET
TOWER X

portland, maine 04102

207-771-5461

ISSUED

revisions

date
1.13.2017

sheet title
B-3 SOUTH, ENTRY 9
24 MAYO STREET

FOUNDATION PLAN
FRAMING PLAN
PLAN

scale
AS NOTED

drawn by
SMT

project number
1622

sheet number
A.7