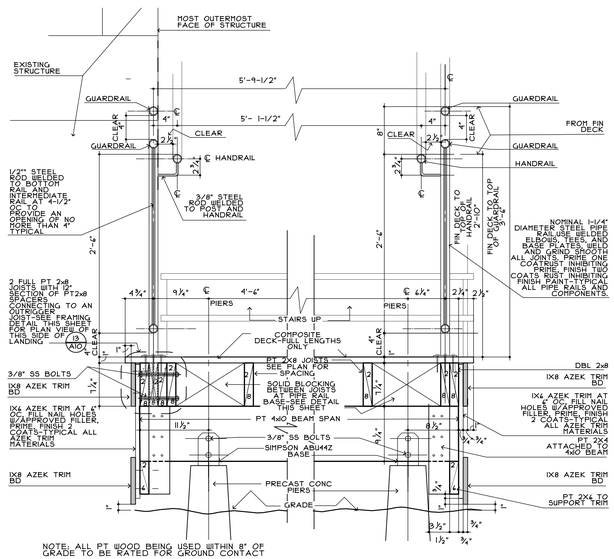

8 AIO STAIR DETAIL AT INTERMEDIATE LANDING
SCALE: 1"=1'-0"

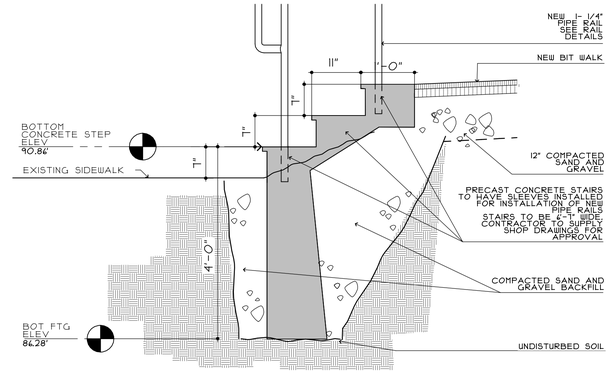

3 AIO PRECAST STAIR DETAIL
SCALE: 3/4"=1'-0"

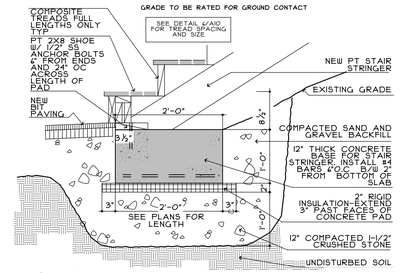

2 AIO PRECAST PIER DETAIL
SCALE: 3/4"=1'-0"

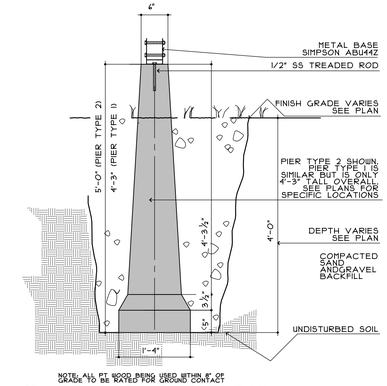

1 AIO PRECAST PIER DETAIL
SCALE: 3/4"=1'-0"

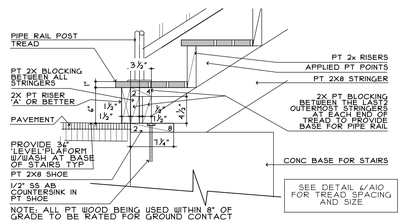

7 AIO STAIR BASE DETAIL AT END OF TREAD
SCALE: 1"=1'-0"

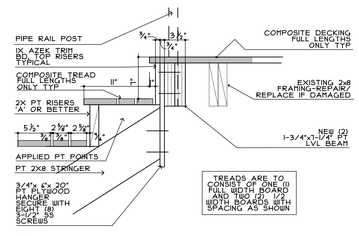

6 AIO STAIR STRINGER DETAIL AT LVL's
SCALE: 1"=1'-0"

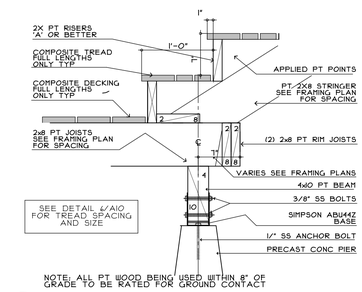

5 AIO STAIR STRINGER DETAIL AT LANDING
SCALE: 1"=1'-0"

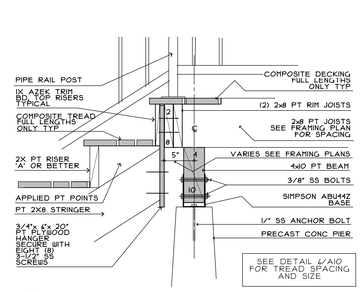

4 AIO STAIR STRINGER DETAIL
SCALE: 1"=1'-0"

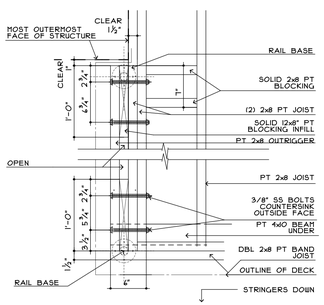

13 AIO FRAMING DETAIL
SCALE: 1"=1'-0"

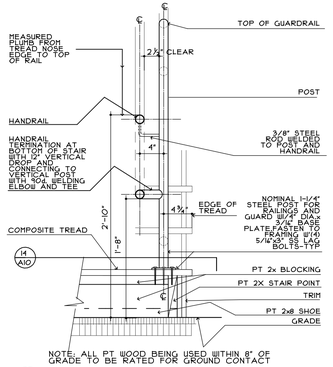

12 AIO RAILING TERMINATION DETAIL
SCALE: 1"=1'-0"

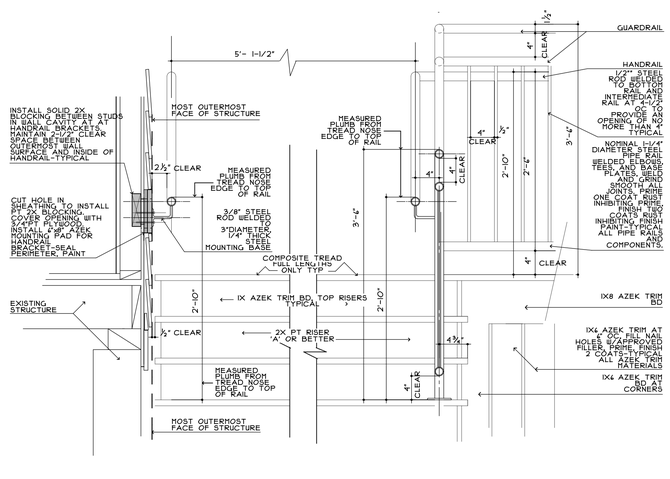

11 AIO STAIR DETAIL RAILINGS
SCALE: 1"=1'-0"

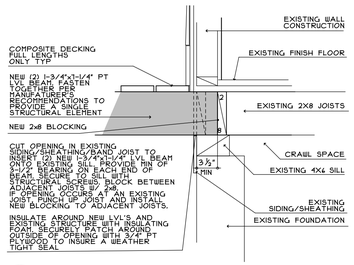

10 AIO LVL CONNECTION DETAIL
SCALE: 1"=1'-0"

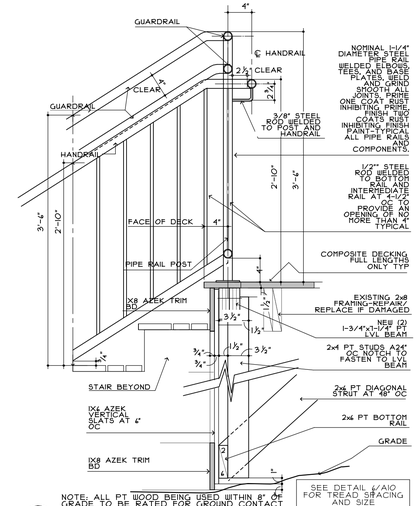

9 AIO EDGE DETAIL AT LANDING
SCALE: 1"=1'-0"

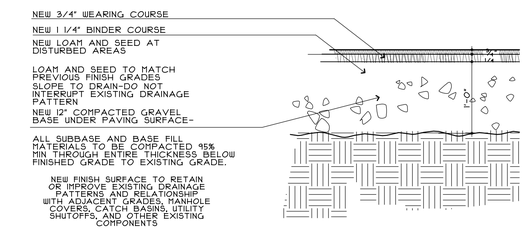

15.1 AIO PAVING DETAIL
SCALE: 1"=1'-0"

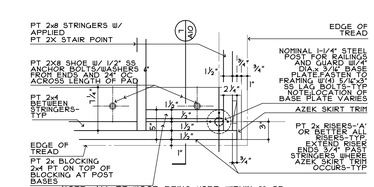

14 AIO FRAMING DETAIL AT RAILING POST
SCALE: 1"=1'-0"

project title

PORCH REPAIR

PORTLAND HOUSING AUTHORITY

14 BAXTER BOULEVARD
PORTLAND, MAINE

GTA.2 architects

222 ST JOHN STREET
TOWER X

portland, maine 04102

207-771-5461

ISSUED

revisions
11.21.2017 REVISED GUARD RAIL LOCATION

date
1.13.2017

sheet title
DETAILS

scale
AS NOTED

drawn by
SMT

project number
1622

sheet number
A.10