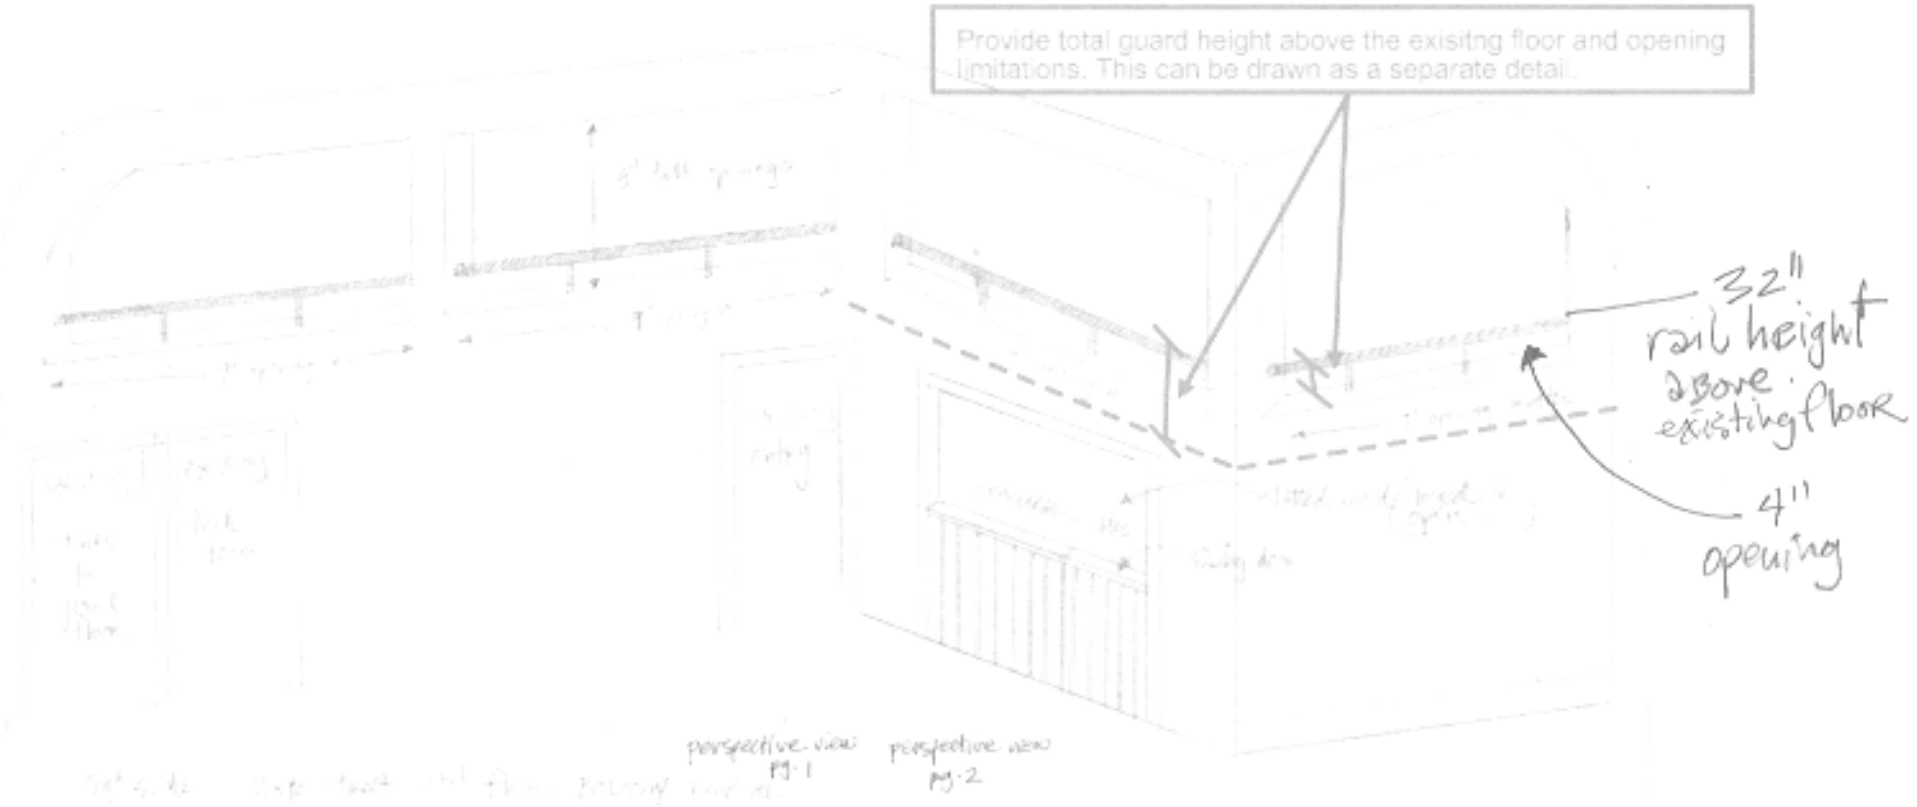
Provide total guard height above the exisitng floor and opening limitations. This can be drawn as a separate detail.
32" rail height above existing floor
4" opening
perspective view Pg. 1
perspective view Pg. 2