BAY
09/03/2015

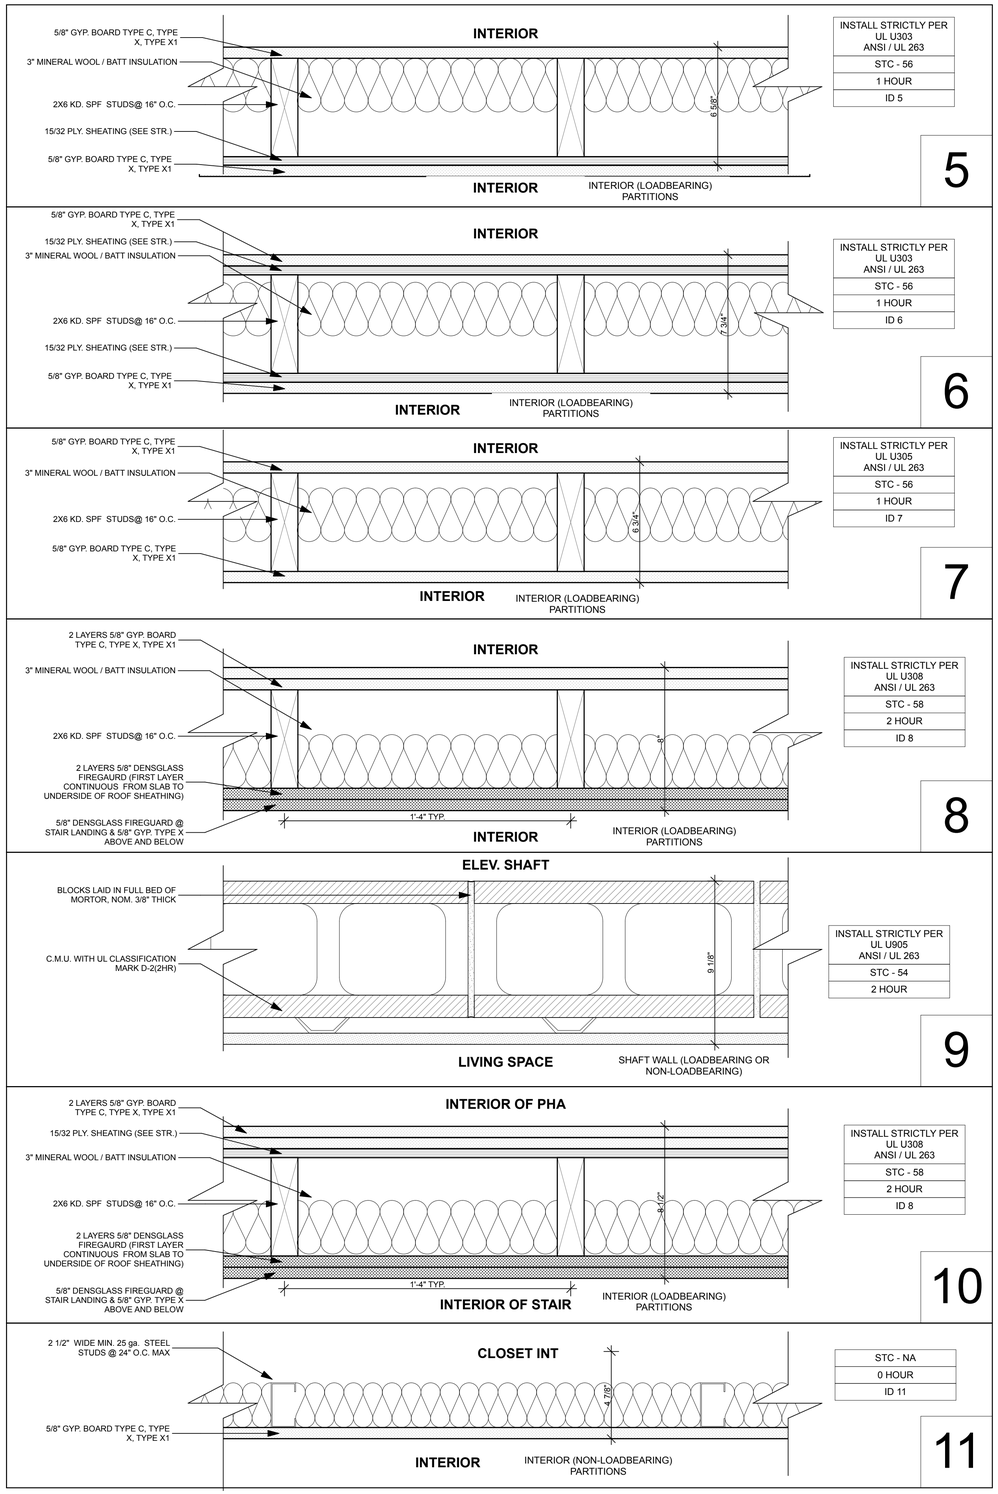

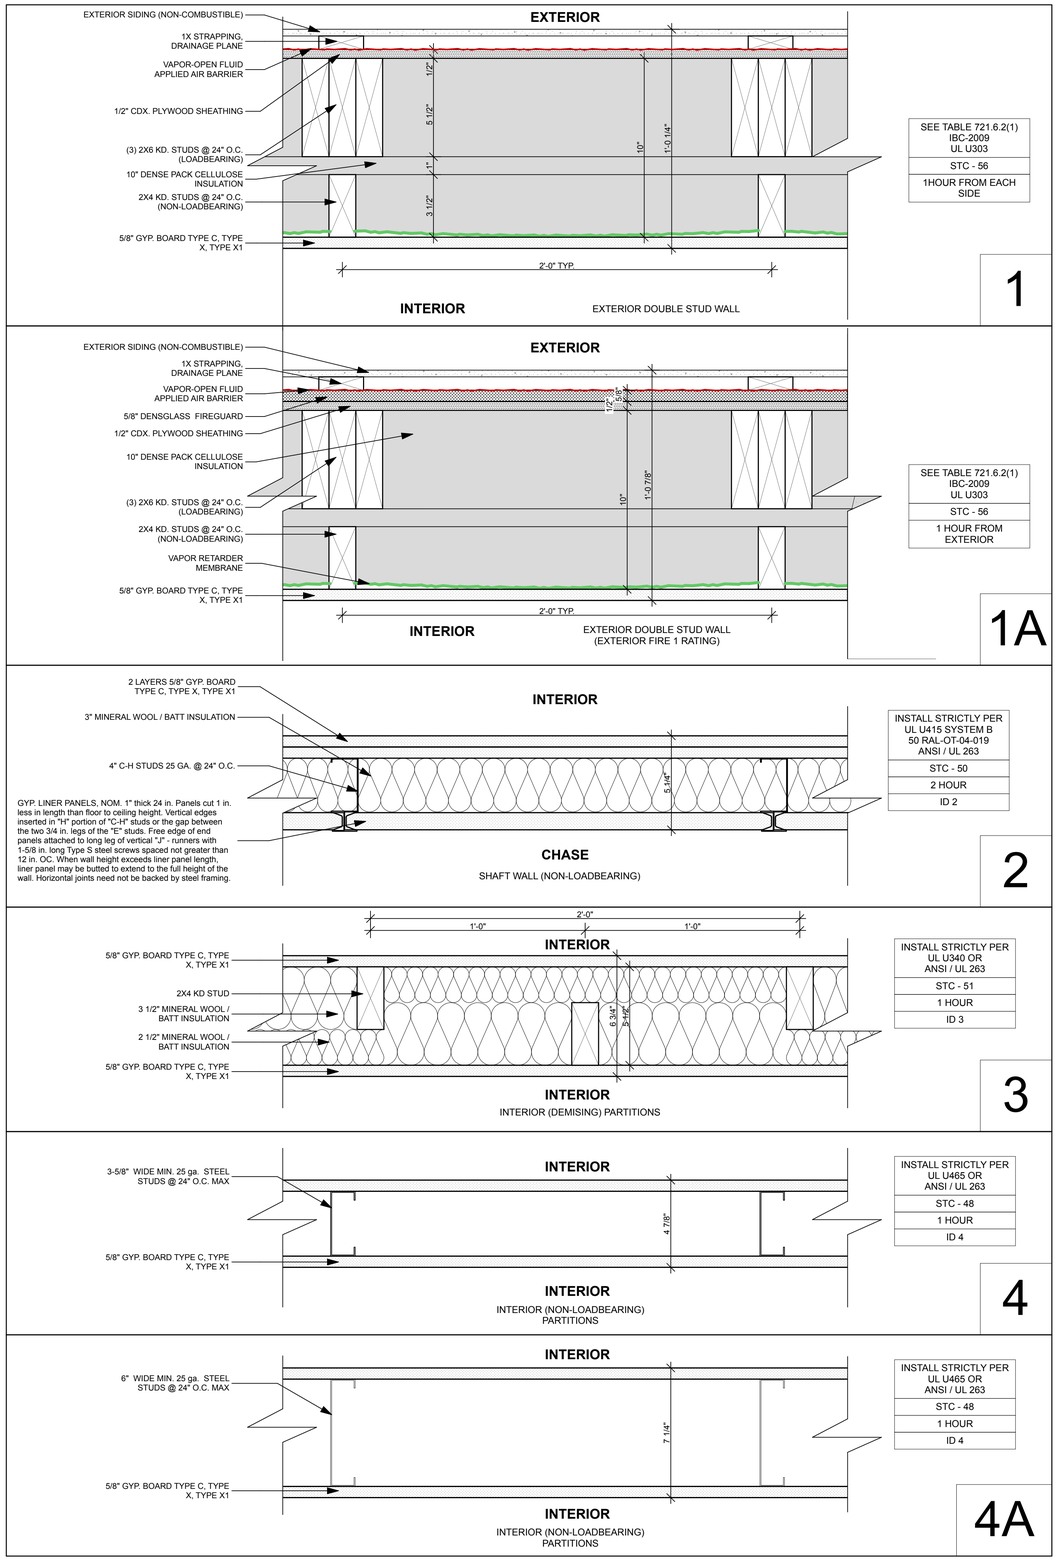

KAPLAN THOMPSON ARCHITECTS
424 FORE ST., PORTLAND, ME 04101
207-842-2888

PORTLAND HOUSING MAINE DEVELOPMENT CORPORATION
14 BAXTER BLVD
PORTLAND, ME 04101
P: 207.773.4753

AVESTA HOUSING
307 CUMBERLAND AVE
PORTLAND, ME 04101
P: 207.553.7777

CARROLL ASSOCIATES LANDSCAPE ARCHITECTS
217 COMMERCIAL STREET, STE 200
PORTLAND, MAINE 04101
207.772.1552 V. F. 207.772.0712

BECKER STRUCTURAL ENGINEERS
75 YORK ST.
PORTLAND, ME 04101
P: 207.879.1838

RANSOM Consulting Engineers and Scientists
400 COMMERCIAL ST.
SUITE 404
PORTLAND, ME 04101
P: 207.772.2891

APEX ENGINEERING
190 US ROUTE ONE
PMB 346 FALMOUTH, ME 04105
P: 207.847.3445

LICENSED ARCHITECT JAMES JESSE THOMPSON No. 3275 STATE OF MAINE

PRICING DOCUMENTS

PROJECT:
BAYSIDE ANCHOR
PHDC & AVESTA HOUSING
81 EAST OXFORD STREET
PORTLAND, ME

DRAWING: WALL TYPES
SCALE:
DRAWN BY: JJT
DATE: 9/3/15
REVISED:

A002