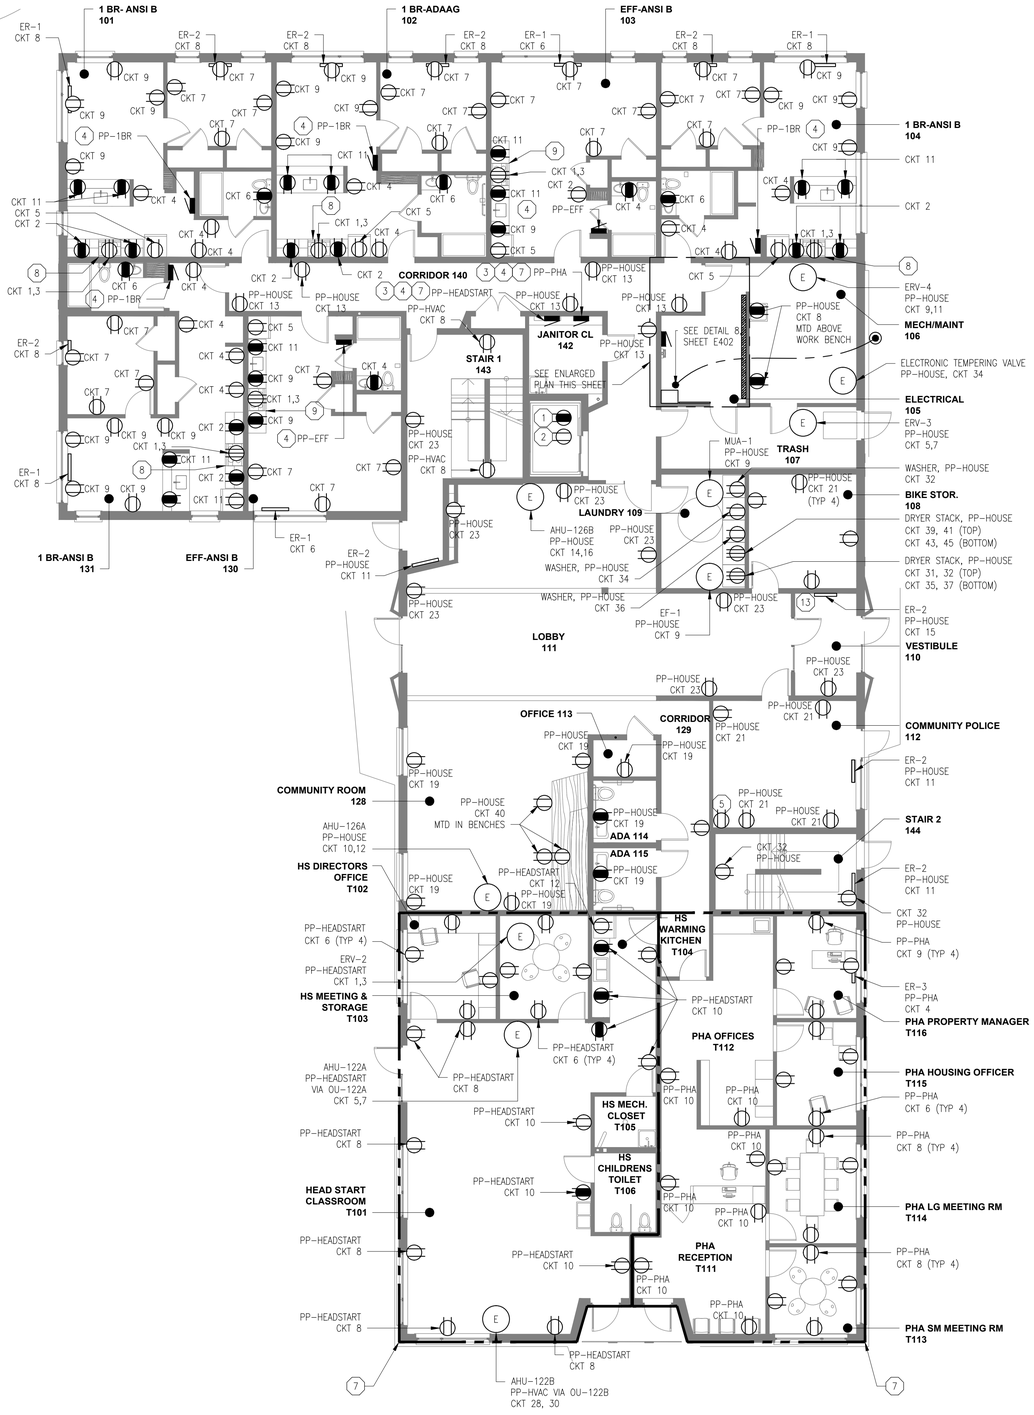

POWER PLAN FIRST FLOOR

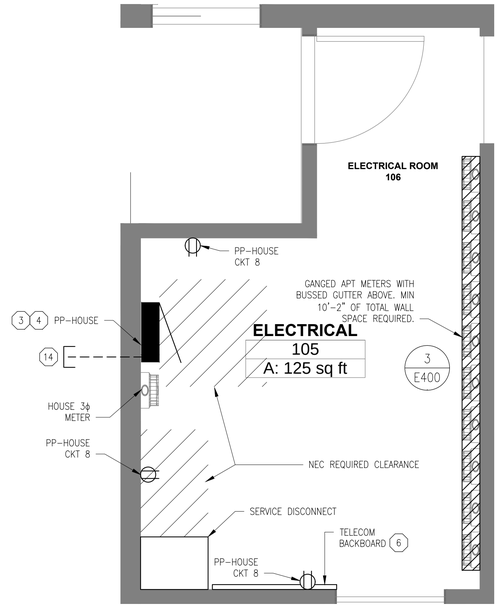

ELECTRICAL ENLARGED PLAN

SCALE: 1/2" = 1'-0"

BAY

9/1/2015

GENERAL NOTES

1. ALL CIRCUITING SHOWN IN APARTMENTS SHALL BE ROUTED TO THE PANEL LOCATED WITHIN THE APARTMENT.
2. ALL SINGLE PHASE CIRCUITS 20A OR LESS SHALL BE WIRED USING 2#12, W#12GND.
3. ALL RANGE RECEPTACLES SHALL BE WIRED USING 3#8CU, W/#10GND CU

KEY NOTES

1. ELEVATOR PIT GFCI RECEPTACLE, LTG. LTG TO BE UPSTREAM OF GFCI RECEPT. PP-HOUSE CKT 15
2. SUMP PUMP PIT RECEPT, PP-HOUSE CKT 17
3. SEE SHEET E201 FOR FEEDER CONDUCTOR SIZING.
4. SEE SHEETS E600 & E601 FOR PANEL SCHEDULES.
5. NOT USED.
6. PROVIDE 3/4" PLYWOOD BACKERBOARD PAINTED BLACK, MOUNTED ON 2"X4" STUDS FOR TELECOM AND SECURITY EQUIPMENT.
7. PROVIDE PANELBOARDS AND BREAKERS FOR HEAD START AND PHA UNDER BASE BID ONLY. ALL OTHER ELECTRICAL EQUIPMENT AND WIRING PROVIDE UNDER ALTERNATE.
8. RANGE HOOD SHALL BE WIRED TO PP-1BR CKT 12.
9. RANGE HOOD SHALL BE WIRED TO PP-EFF CKT 10.
10. NOT USED.
11. RANGE HOOD SHALL BE WIRED TO PP-2BR CKT 10.
12. RANGE HOOD SHALL BE WIRED TO PP-ADA2BR CKT 10.
13. SEE FIRE ALARM DRAWINGS FOR FACP LOCATION. PROVIDE POWER FROM PP-HOUSE CKT 18.
14. 1" CONDUIT FOR BOLLARD LIGHTING/RECEPTACLES. LIGHTING SHALL BE TIED INTO COURTYARD CANOPY PHOTOCELL AND FED FROM PP-HOUSE CKT 2. RECEPTACLES SHALL BE FED FROM PP-HOUSE CKT 38.

STATE OF MAINE
TEDD M. GIFFORD
No. 10271
LICENSED
PROFESSIONAL ENGINEER
9/1/15

KAPLAN THOMPSON ARCHITECTS
424 FORE ST.
PORTLAND, ME 04101
207-842-2888

PORTLAND HOUSING MAINE
14 BAXTER BLVD
PORTLAND, ME 04101
P: 207.773.4753

AVESTA HOUSING
307 CUMBERLAND AVE
PORTLAND, ME 04101
P: 207.553.7777

CARROLL ASSOCIATES LANDSCAPE ARCHITECTS
217 COMMERCIAL STREET, STE 200
PORTLAND, MAINE 04101
207.772.1552 V. F. 207.772.0712

BECKER STRUCTURAL ENGINEERS
75 YORK ST.
PORTLAND, ME 04101
P: 207.879.1838

RANSOM Consulting Engineers and Scientists
400 COMMERCIAL ST.
SUITE 404
PORTLAND, ME 04101
P: 207.772.2891

APEX ENGINEERING
190 US ROUTE ONE
PMB 346 FALMOUTH, ME
04105
P: 207.847.3445

PRICING DOCUMENTS

Project:
BAYSIDE ANCHOR
PHDC & Avesta
81 East Oxford Street
Portland, ME

Drawing: ELECTRICAL POWER PLAN FIRST FLOOR
Scale: AS SHOWN Drawn by: ACY
Date: 9/1/15 Revised:

E100

©2015 sdc15 J:\09 Kaplan Thompson - Bayside Apartments\05 Drawings\15-09 E100 POWER PLAN FIRST FLOOR.dwg, 9/4/2015 3:13:22 PM, DWG To PDF.pc3