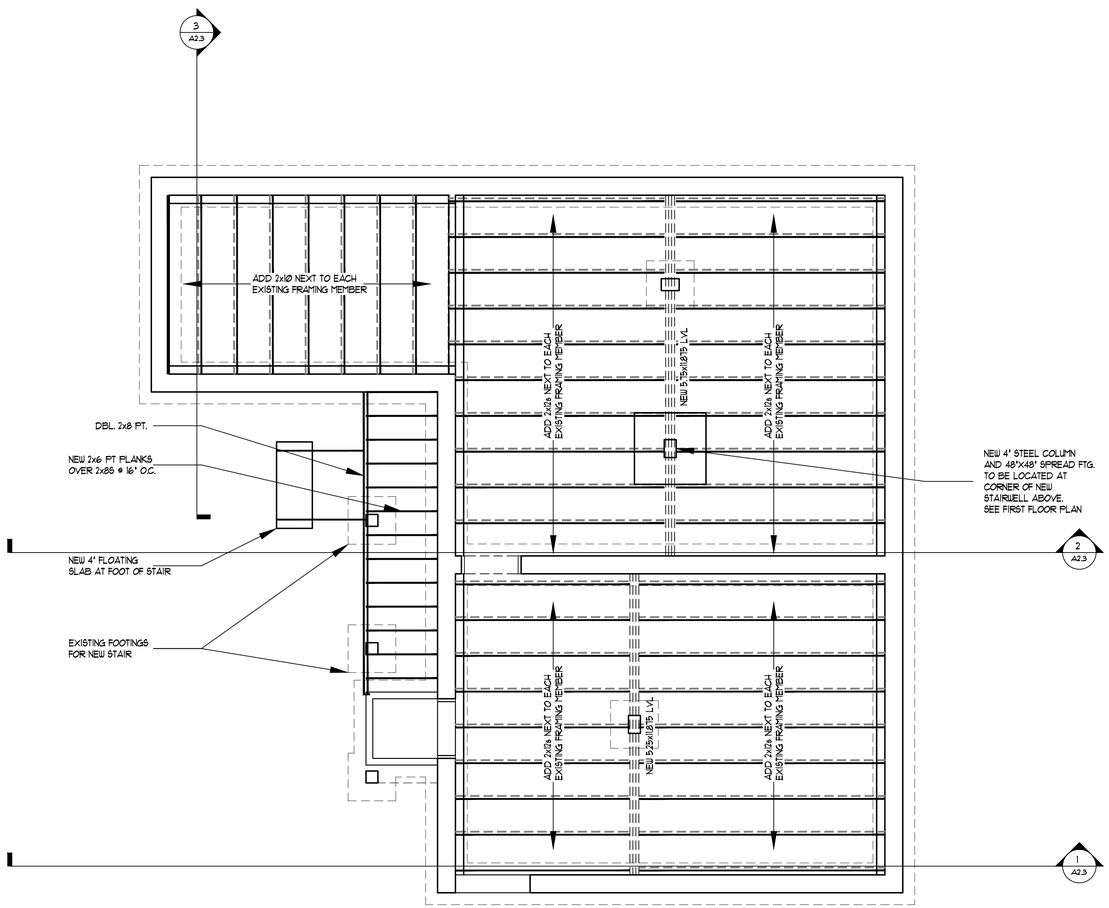

1 New First Floor Framing Plan
Scale: 1/4" = 1'-0"

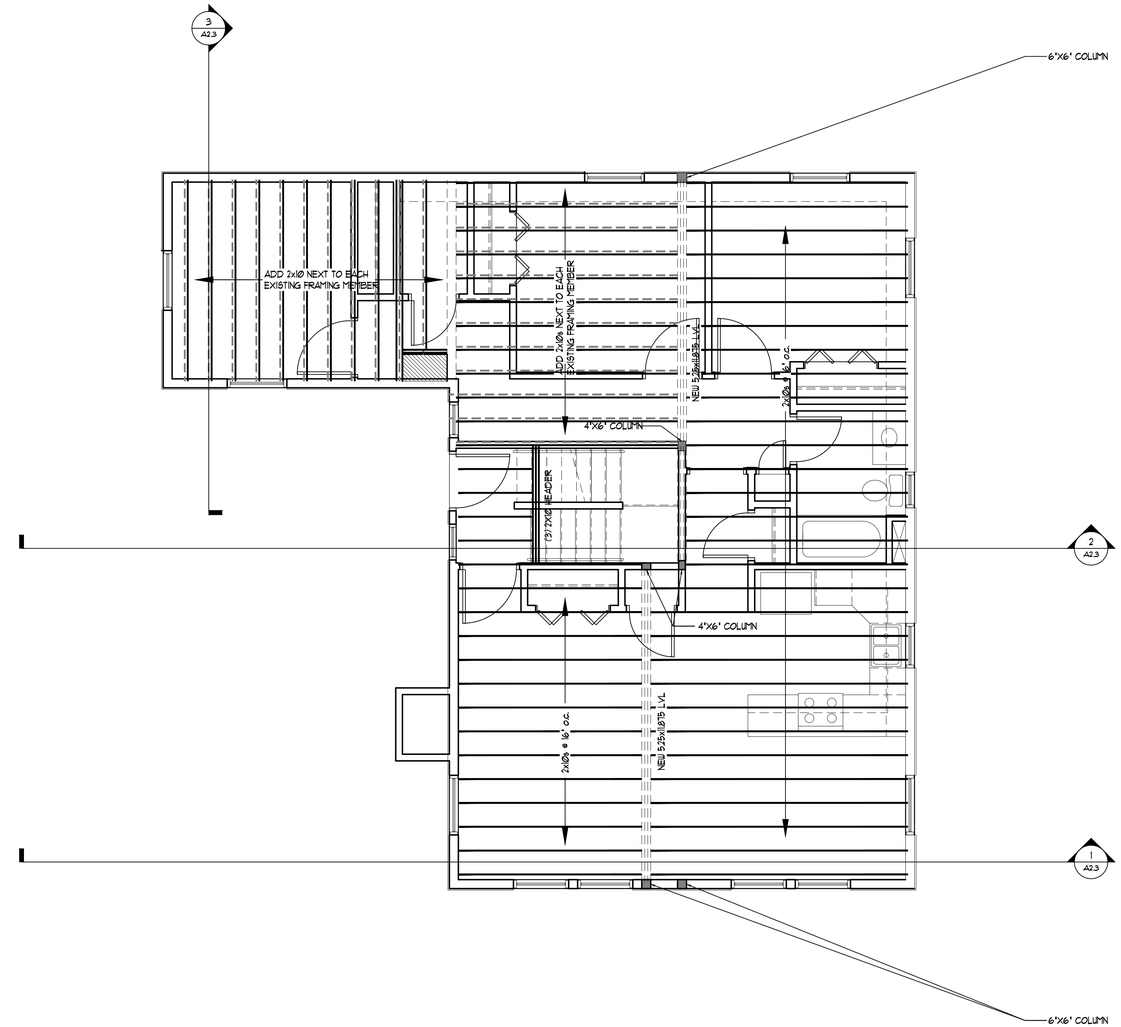

2 New Second Floor Framing Plan
Scale: 1/4" = 1'-0"

1. Contractor/owner responsible for securing all necessary permits.

2. Contractor/owner will Comply with all applicable codes and ordinances.

3. Contractor/owner to verify all site grades and dimensions.

PROPERTY OF

d-de-Tech
235 Riverside Industrial Parkway
Portland, ME 04102

Downeast Structural Consultants, LLC
5 Oak Street
Cumberland, Maine 04021
phone: 207.829.8015
email: cray@downeaststructural.com
DSC

STATE OF MAINE
CHRISTOPHER F. RAY
No. 10547
LICENSED
PROFESSIONAL ENGINEER

35 Mayo Street Re-Model
Portland, Maine
Fowler-Greeves Construction

DATE	NO	REMARKS	BY
08-03-09	A	ISSUED FOR PERMITTING	JJO

CODE: IRC 2003

TOWN: Portland

DATE: 06-16-09

SCALE: AS NOTED

DRAWN: JJO

TITLE:
New Framing Plans

FILE: 015-017-09

SHEET:
A1.5