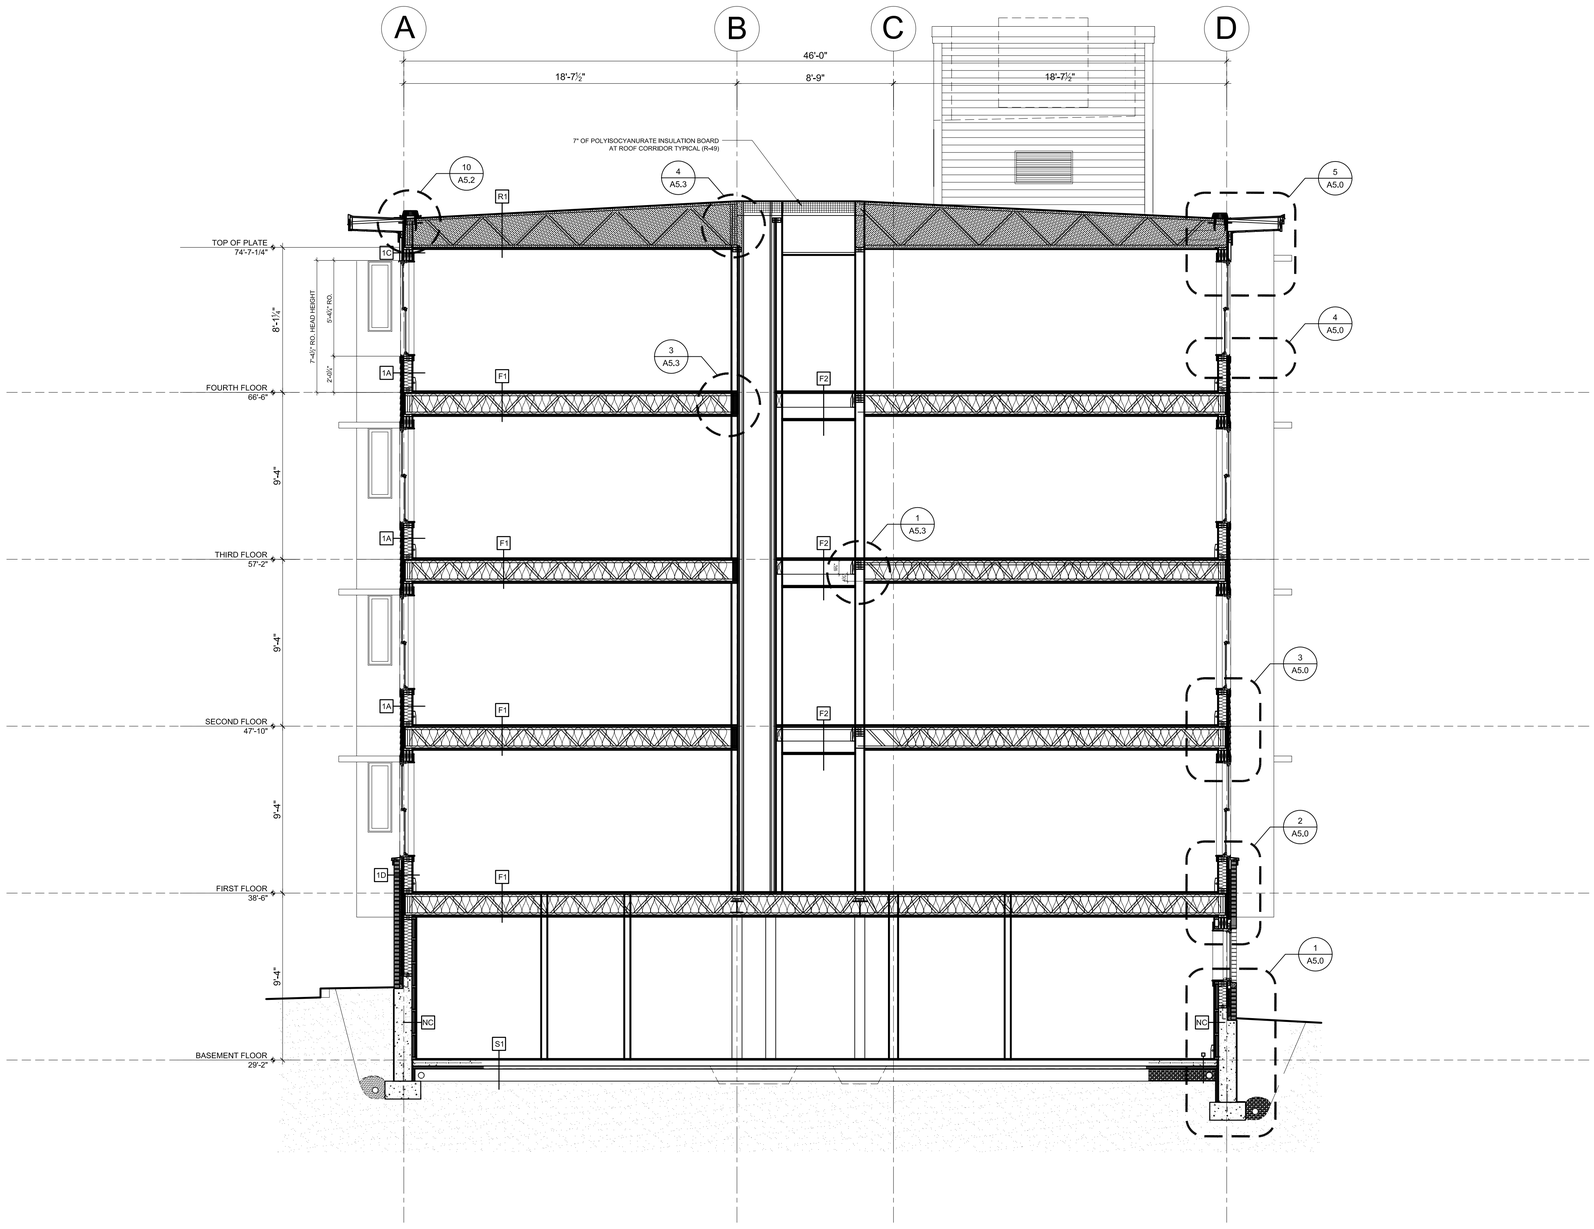

1 A3.2 SECTION
1/4" = 1'-0"

T. SCOTT TEAS No. 802
REGISTERED ARCHITECT STATE OF MAINE

© 2007 TFH ARCHITECTS

BAYSIDE EAST

PROPOSED ELDERLY HOUSING
47 SMITH STREET, PORTLAND
FOR BAYSIDE EAST LP

TFH ARCHITECTS
100 COMMERCIAL STREET
PORTLAND MAINE 04101
TELEPHONE 207 775 6141
ARCHITECTURE PLANNING

CONSULTANTS:

CIVIL:
Pinkham and Greer Consulting Engineers
360 US. Route 1
Falmouth, ME 04105
207-781-5242

STRUCTURAL:
Structural Design Consulting
22 Oakmont Drive
Old Orchard Beach, ME 04064
207-454-8038

MECHANICAL AND ELECTRICAL:
Bennett Engineering
7 Bennett Road
Freeport, ME 04032
207-865-9475

REVISIONS:

DATE:	05/18/07
PROJECT No.	0514
DRAWN BY:	RJS
CHECKED BY:	TST
SCALE:	AS NOTED

SHEET TITLE:
BUILDING SECTION

A3.2