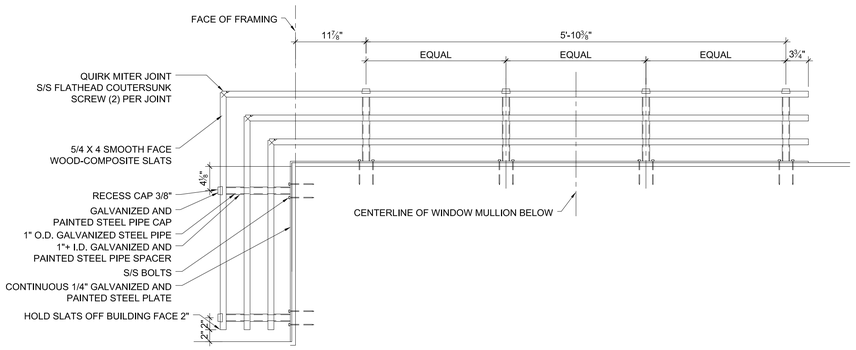

6 A5.6 KITCHEN BAY WINDOW SOLAR SHADE PLAN DETAIL
1" = 1'-0"

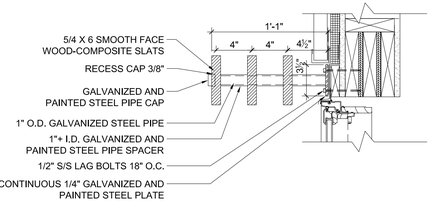

5 A5.6 KITCHEN BAY WINDOW SOLAR SHADE SECTION DETAIL
1-1/2" = 1'-0"

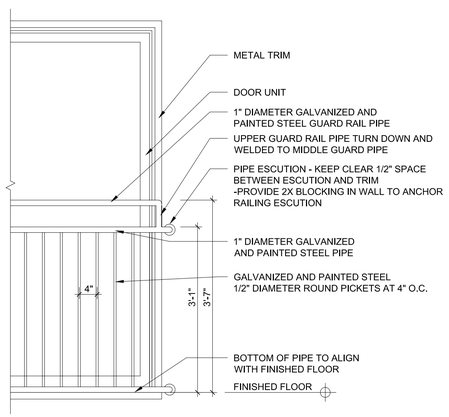

4 A5.6 GUARD RAIL DETAIL AT SLIDING DOOR
3/4" = 1'-0"

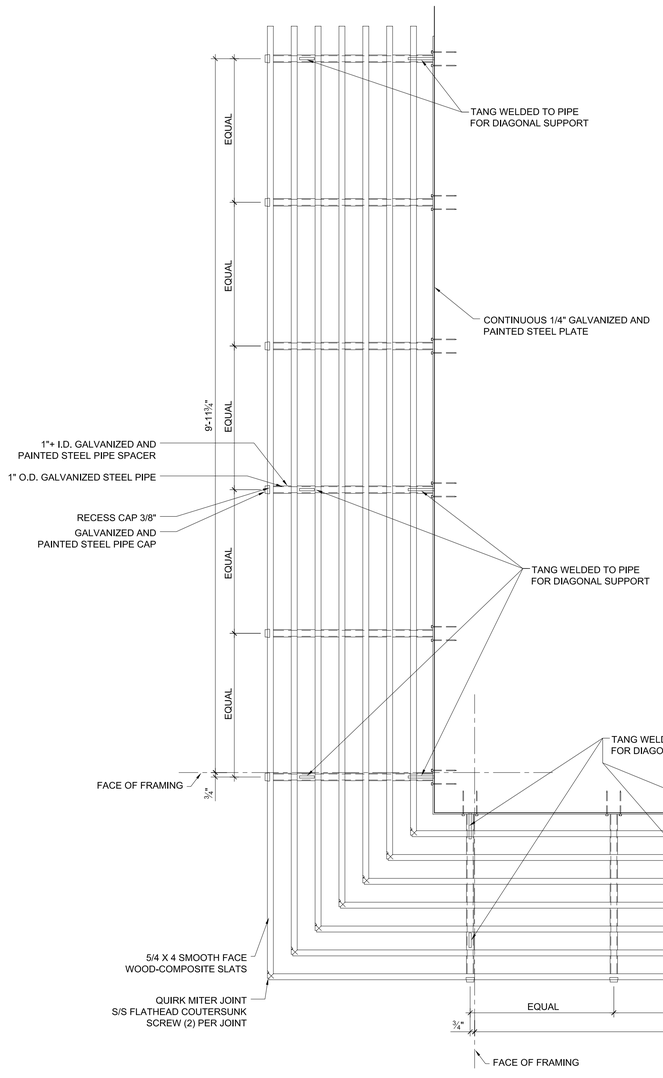

1 A5.6 STREET CORNER WINDOW SOLAR SHADE PLAN DETAIL
1" = 1'-0"

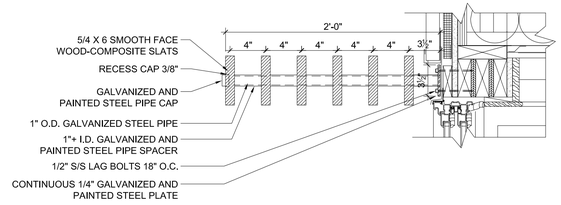

3 A5.6 GALLERY SOLAR SHADE SECTION DETAIL
1-1/2" = 1'-0"

GALLERY SOLAR SHADE PLAN INFORMATION SHOWN ON SECOND FLOOR PLAN DRAWING

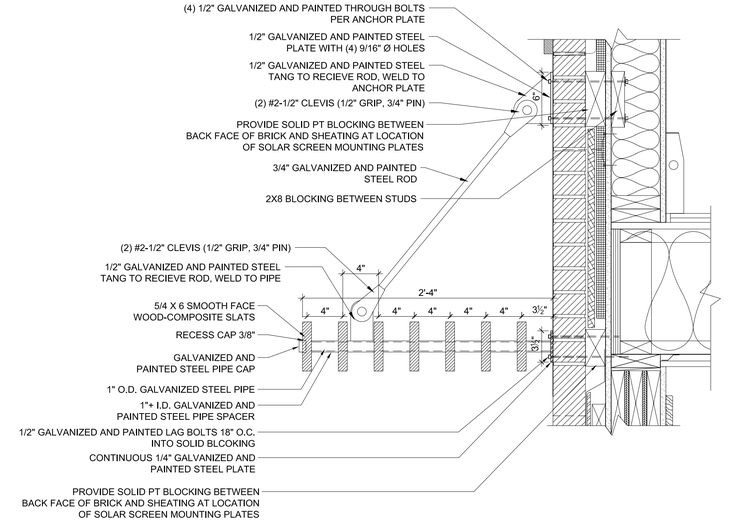

2 A5.6 STREET CORNER WINDOW SOLAR SHADE SECTION DETAIL
1-1/2" = 1'-0"

REGISTERED ARCHITECT
T. SCOTT TEAS
No. 802
STATE OF MAINE

© 2007 TFH ARCHITECTS

BAYSIDE EAST

PROPOSED ELDERLY HOUSING
47 SMITH STREET, PORTLAND
FOR BAYSIDE EAST LP

TFH ARCHITECTS
100 COMMERCIAL STREET
PORTLAND MAINE 04101
TELEPHONE 207 775 6141
ARCHITECTURE PLANNING

CONSULTANTS:

CIVIL:
Pinkham and Greer Consulting Engineers
380 US, Route 1
Falmouth, ME 04105
207-781-5242

STRUCTURAL:
Structural Design Consulting
22 Oakmont Drive
Old Orchard Beach, ME 04064
207-934-8638

MECHANICAL AND ELECTRICAL:
Bennett Engineering
7 Bennett Road
Freeport, ME 04032
207-865-9475

REVISIONS:

DATE:	05/18/07
PROJECT No.	0514
DRAWN BY:	RJS
CHECKED BY:	TST
SCALE:	AS NOTED

SHEET TITLE:

DETAILS

A5.6