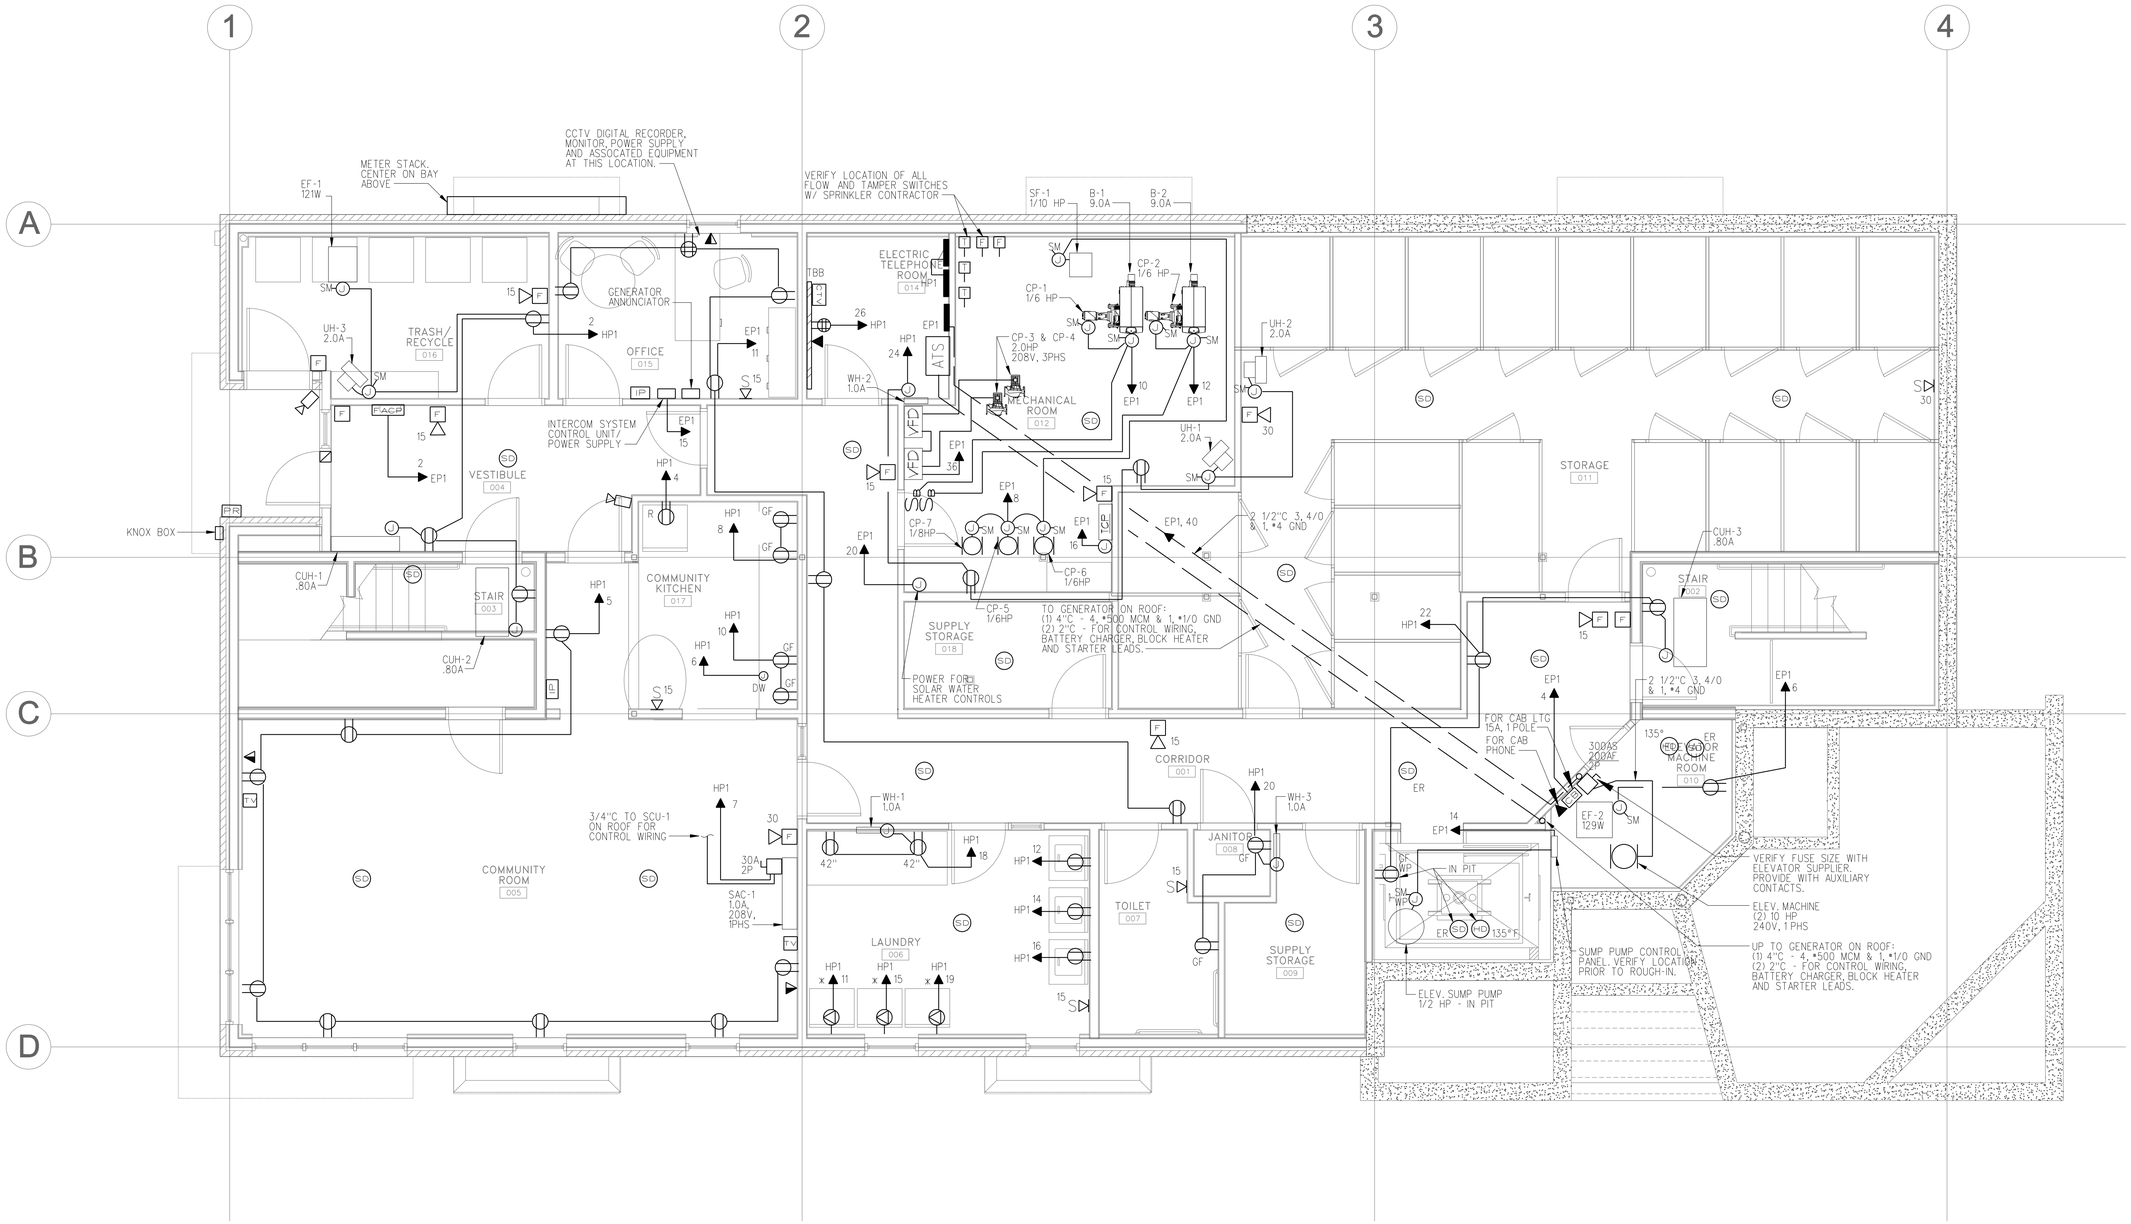

BASEMENT POWER PLAN

SCALE: 1/4"=1'-0"

NOTES:

1. PROVIDE AIR-VAPOR BARRIER ELECTRICAL BOXES AT EXTERIOR WALLS. AIRFOIL OR EQUIVALENT. VAPOR BARRIER SHALL BE SEALED TO FLANGE.

MAG. NORTH

PROJECT NORTH

© 2007 TFH ARCHITECTS

BAYSIDE EAST

PROPOSED ELDERLY HOUSING
47 SMITH STREET, PORTLAND
FOR BAYSIDE EAST LP

TFH ARCHITECTS
100 COMMERCIAL STREET
PORTLAND MAINE 04101
TELEPHONE 207 775 6141
ARCHITECTURE PLANNING

CONSULTANTS:
BENNETT ENGINEERING
CONSULTING ENGINEERS
Howard Road, P.O. Box 371, Bangor, Maine 04402
Tel. (207) 947-3500
Fax (207) 947-3693

REVISIONS:

DATE:	MAY 18, 2007
PROJECT No.	0514
DRAWN BY:	SPD
CHECKED BY:	CWA
SCALE:	AS NOTED

SHEET TITLE:
BASEMENT POWER PLAN

E2.2