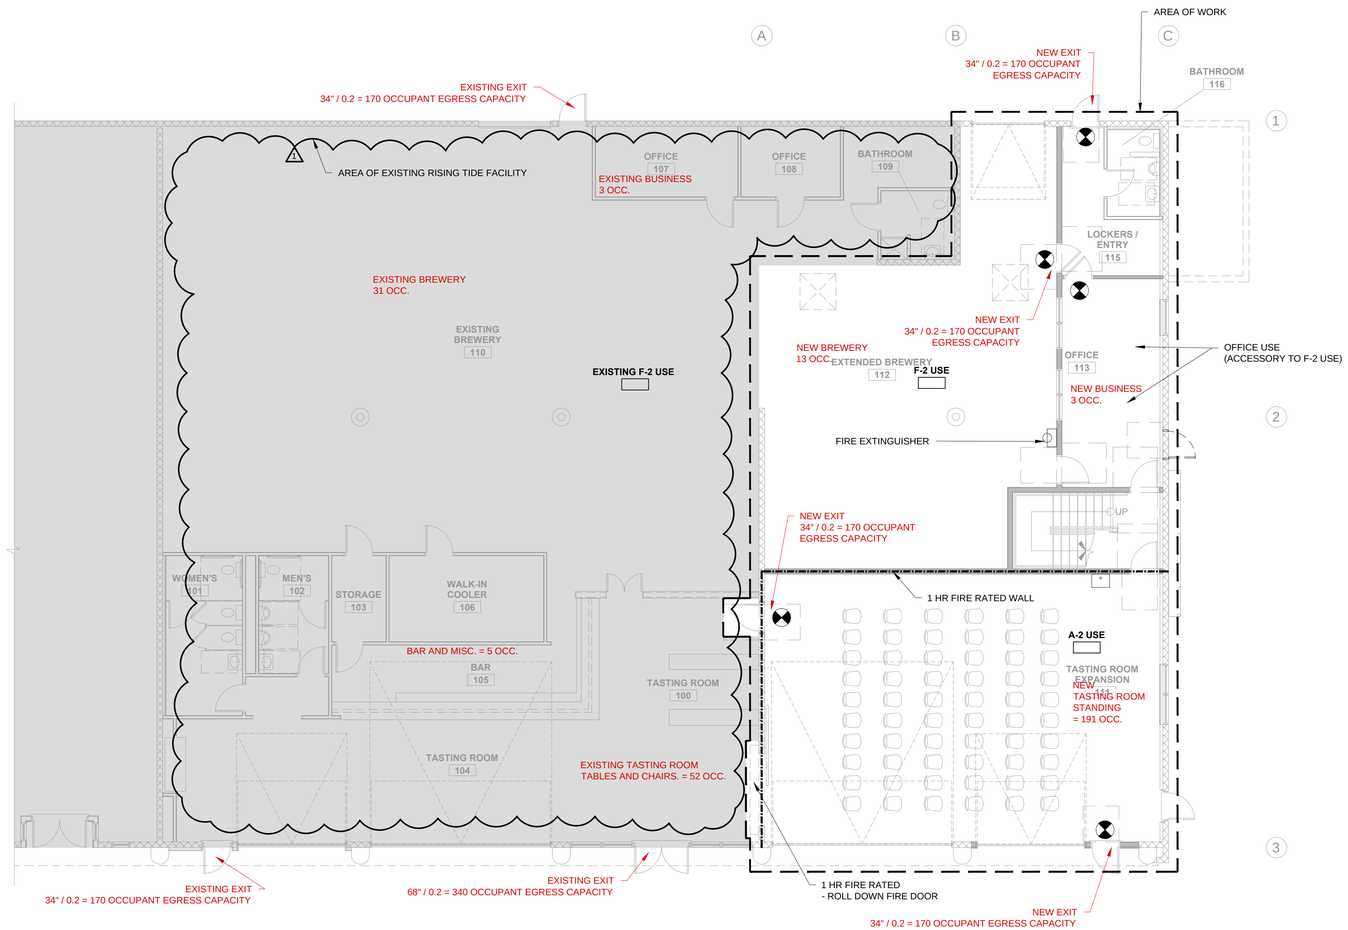

1 FIRST FLOOR CODE REVIEW PLAN
1/8" = 1'-0"

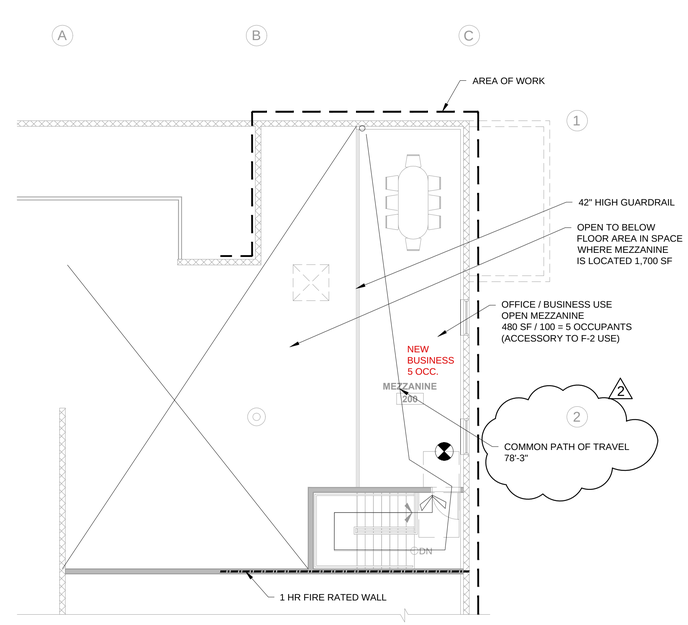

2 MEZZANINE CODE REVIEW PLAN
1/8" = 1'-0"

CODE REVIEW LEGEND

- 2 HOUR SEPARATION
- 1 HOUR SEPARATION
- EXIT SIGN
- FIRE EXTINGUISHER

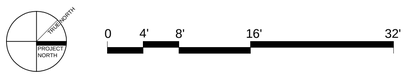

REGISTERED ARCHITECT
RYAN J. SENATORE
No. 3322
STATE OF MAINE

© 2017 RYAN SENATORE ARCHITECTURE

RISING TIDE BREWING - EXPANSION

103 FOX STREET
PORTLAND, MAINE 04101

RSA
RYAN SENATORE
ARCHITECTURE
565 CONGRESS STREET
PORTLAND, MAINE 04101
207-650-6414
senatorearchitecture.com

CONSULTANTS:

REVISIONS:
1 REVISION -07 / 18 / 17
2 REVISION -07 / 20 / 17

DATE:	MAY 26, 2017
PROJECT No.	1718
DRAWN BY:	JPF
CHECKED BY:	RJS
SCALE:	AS NOTED

SHEET TITLE:
LIFE SAFETY PLAN

G1-0