GENERAL NOTES:

1. CONTRACTOR TO COORDINATE WITH UNITIL TO SHUT DOWN THE EXISTING GAS SERVICE AND ABANDON THE LINE IN ACCORDANCE WITH UNITIL'S REGULATIONS AND PROCEDURES.
2. EXISTING ASPHALT TO BE REMOVED SHALL BE STRIPPED AND PROPERLY DISPOSED OF OFFSITE. CURB TO BE REMOVED, STOCKPILED AND RESET IN ACCORDANCE WITH DETAIL. BROKEN CURB SHALL BE PROPERLY DISPOSED OF AND SHALL BE REPLACED AT THE CONTRACTOR'S EXPENSE.
3. ALL DISPOSAL OF DEMOLITION DEBRIS OR WASTE SHALL BE IN ACCORDANCE WITH ALL LOCAL, STATE, & FEDERAL REGULATIONS. CONTRACTOR SHALL PROVIDE OWNER WITH APPROPRIATE "BILLS OF LADING" TO DEMONSTRATE PROPER DISPOSAL OF ALL MATERIALS.
4. SITE DEMOLITION SHALL NOT OCCUR UNTIL PROPER ABATEMENT PROCEDURES HAVE OCCURRED. ABATEMENT, IF NECESSARY, SHALL BE THE RESPONSIBILITY OF THE CONTRACTOR.
5. CONTRACTOR TO COORDINATE SITE DEMOLITION WITH REDFERN PROPERTIES. REDFERN PROPERTIES MAY REQUIRE ADDITIONAL ABATEMENT MEASURES ABOVE FEDERAL, STATE, AND LOCAL REGULATIONS.
6. FOR ADDITIONAL ENVIRONMENTAL INFORMATION, REFER TO THE PHASE I ENVIRONMENTAL SITE ASSESSMENT FOR REDFERN PROPERTIES, LLC, 70 ANDERSON STREET DATED 2/5/16. CONTRACTOR TO REVIEW PHASE I – ESA PRIOR TO BID OR WORK. A COPY CAN BE MADE AVAILABLE UPON REQUEST.
7. THE CONTRACTOR SHALL CALL THE APPROPRIATE UTILITY COMPANIES AND DIG SAFE AT LEAST 72 HOURS PRIOR TO EXCAVATION TO REQUEST EXACT FIELD LOCATION FOR UTILITIES. OTHERWISE IT SHALL BE THE CONTRACTOR'S RESPONSIBILITY TO FIELD VERIFY THE LOCATION OF UNDERGROUND UTILITIES AND LOCATE POTENTIAL CONFLICT WITH THE APPROVED PLANS PRIOR TO CONSTRUCTION.
8. NOTE THAT ALL CONSTRUCTION SIGNAGE IS TEMPORARY AND WILL BE REMOVED AT PROJECT COMPLETION.
9. SEDIMENT BARRIERS TO BE PLACED DIRECTLY ON THE REAR AND SIDE PROPERTY LINES, DOWN GRADIENT OF THE PROPOSED PROJECT WORK PER DETAIL; BARRIERS AND CONSTRUCTION FENCES ARE DISPLAYED OFFSET OF THE PROPERTY LINES AND ONE ANOTHER ON THE PLAN FOR CLARITY PURPOSES
10. CONTRACTOR SHALL PLACE CATCH BASIN INLET PROTECTION ON CATCH BASINS AND FIELD INLETS DOWN-GRADIENT OF ALL NON-STABILIZED SURFACES, PER DETAIL.
11. CONTRACTOR SHALL INSTALL CONSTRUCTION ENTRANCE AT ALL LOCATIONS OF INGRESS AND EGRESS DURING CONSTRUCTION TO THE SITE. REFER TO DETAIL.

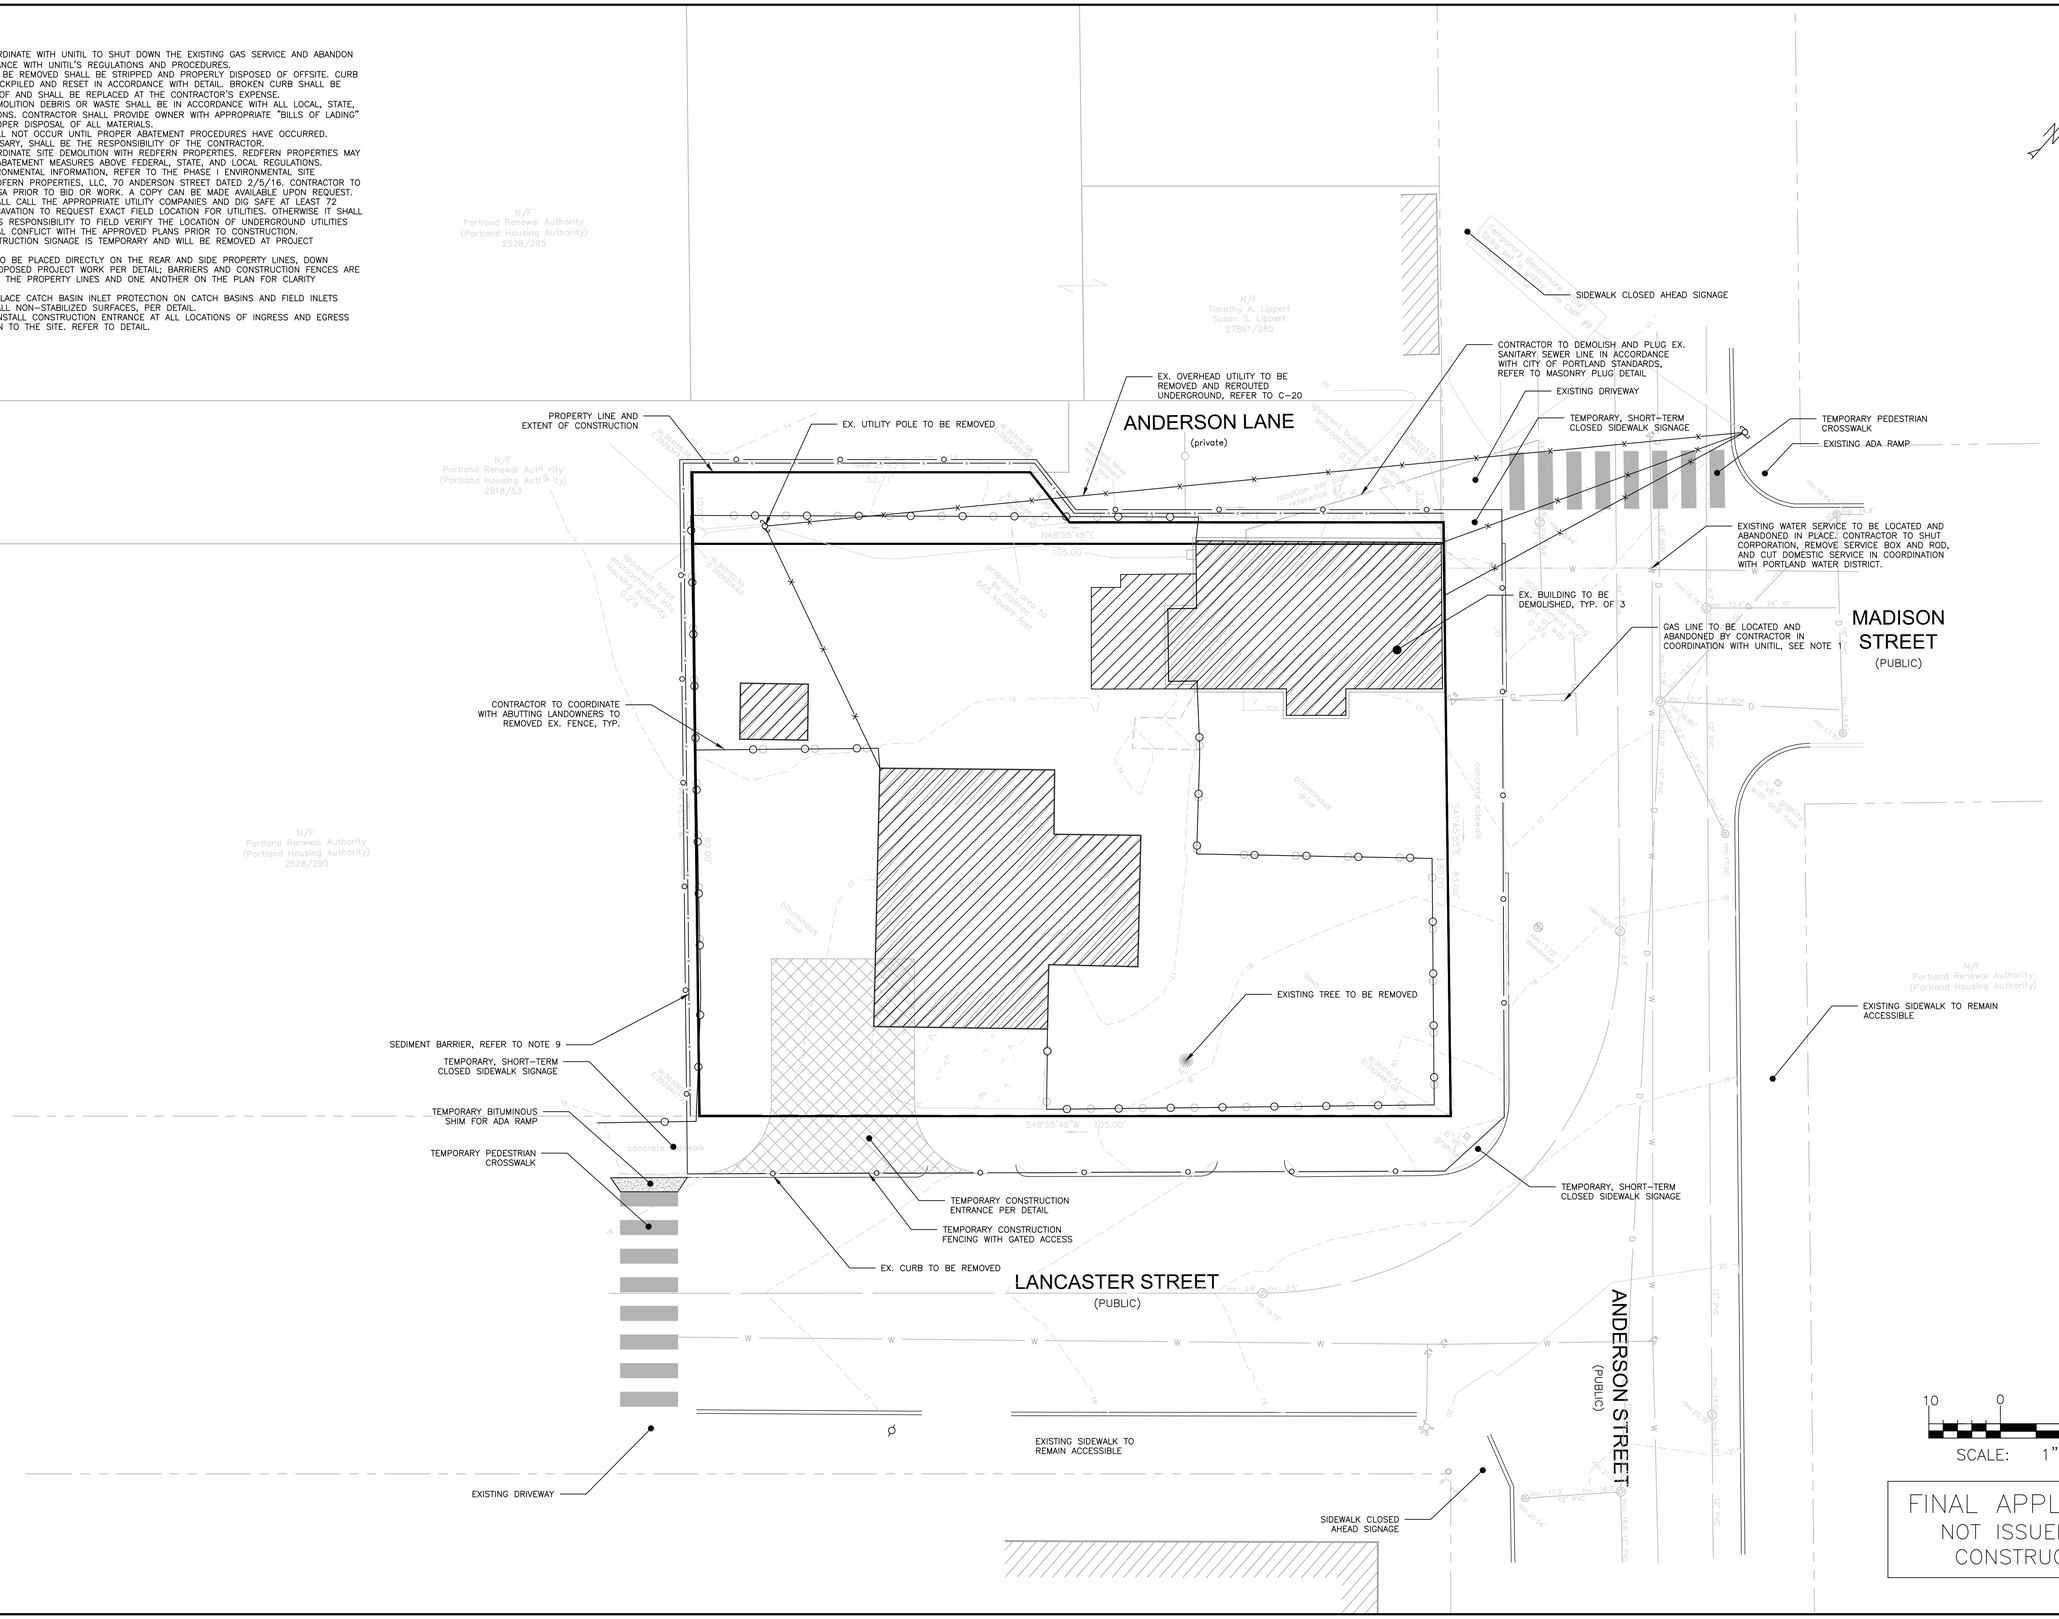

FINAL APPLICATION
NOT ISSUED FOR CONSTRUCTION

ISSUED FOR	BY DATE
PRELIMINARY APP	WHS 4/28/16
FINAL APP	WHS 8/22/16

DRAWING NAME: DEMOLITION, EROSION CONTROL, & CONSTRUCTION MANAGEMENT PLAN

PROJECT NAME: 70 ANDERSON ST REDEVELOPMENT

CLIENT: REDFERN PROPERTIES, LLC
P.O. BOX 8816 PORTLAND, ME 04104

ACORN ENGINEERING, INC.
ACORN ENGINEERING, INC.
158 DANFORTH STREET PORTLAND, MAINE 04102
(207) 775-2655

THIS PLAN SHALL NOT BE MODIFIED WITHOUT WRITTEN PERMISSION FROM ACORN ENGINEERING, INC. ANY MODIFICATIONS MADE BY ANY PERSON OR OTHERWISE, SHALL BE AT THE USER'S SOLE RISK AND WITHOUT LIABILITY TO ACORN ENGINEERING, INC.

FILE:	1067_CIVIL
JN:	1067
SCALE:	1"=10'
DESIGNED BY:	WHS
DRAWN BY:	OJD
CHECKED BY:	WHS

STATE OF MAINE WILLIAM H. SAVAGE No. 10419 8-22-16 REGISTERED PROFESSIONAL ENGINEER

DRAWING NO.
C-03