PLANT LIST

KEY	BOTANICAL NAME	COMMON NAME	SIZE
Ca	Calamagrostis acutifolia "Karl Foerster"	Feather Reed Grass	1 gallon
Pv	Panicum virgatum	Switch grass	1 gallon

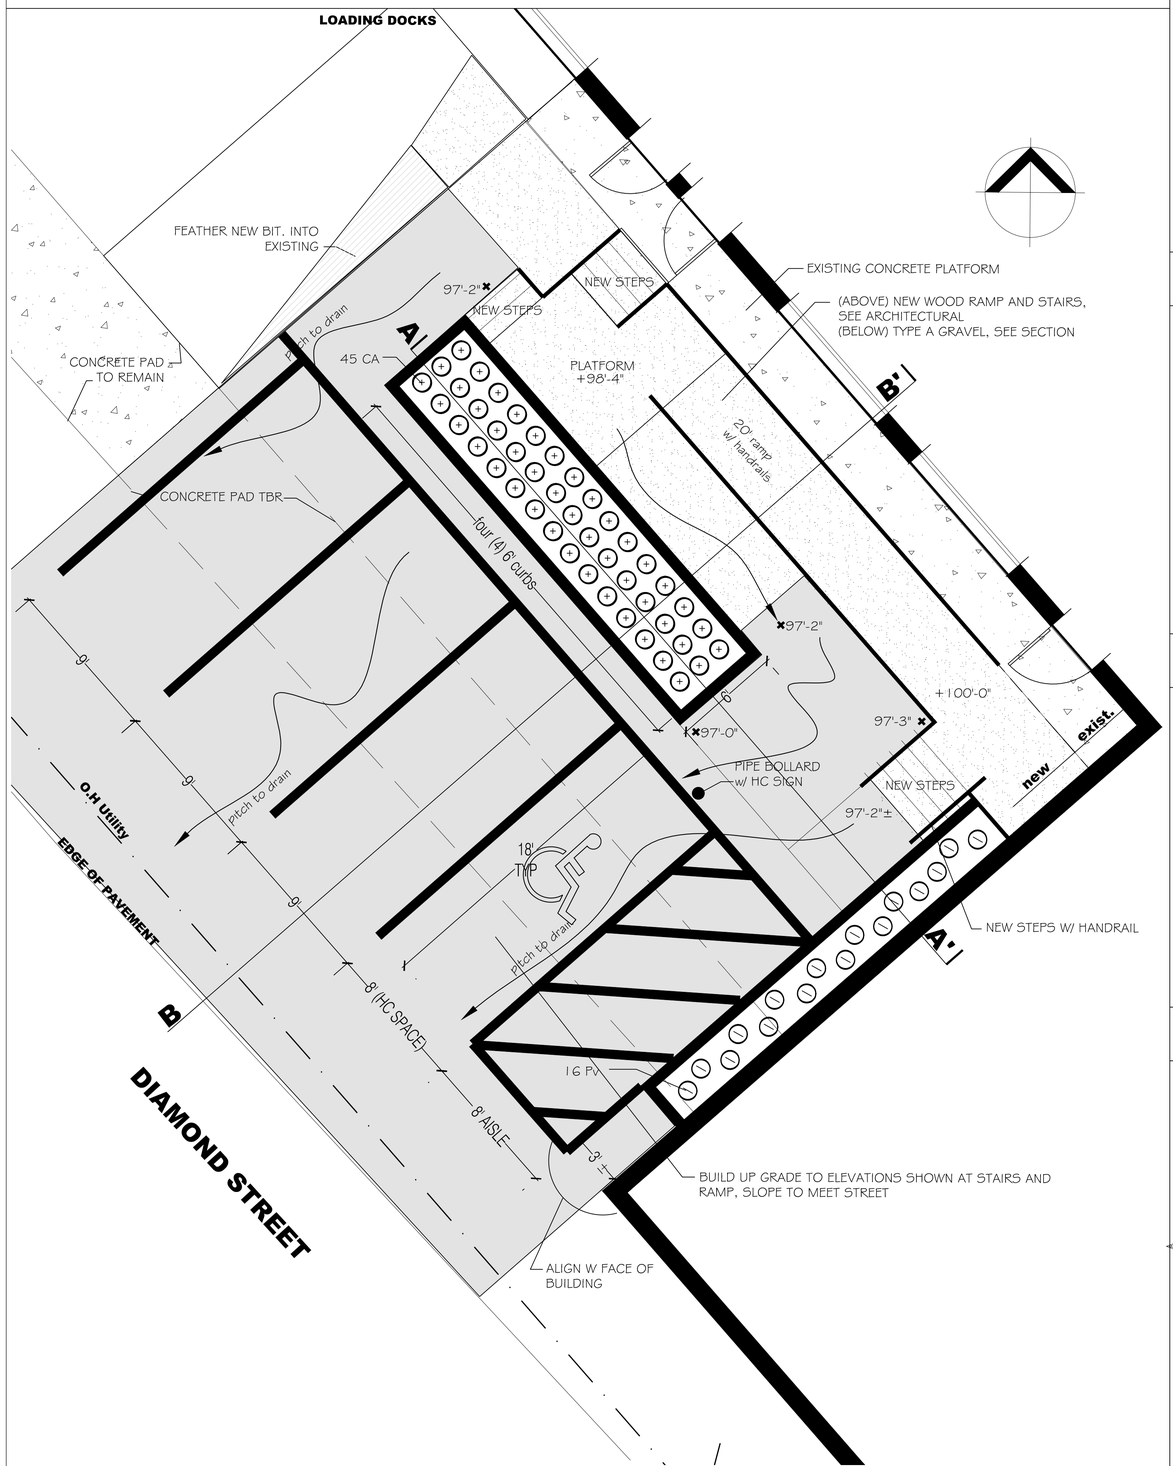

FRONT ENTRANCE DETAIL 0' 4' 8'

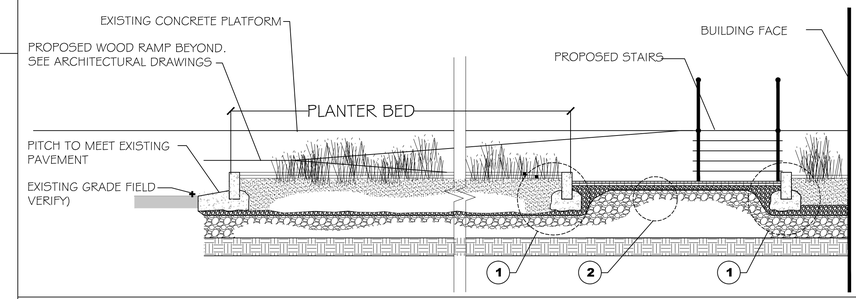

CROSS SECTION A-A' 0' 4' 8'

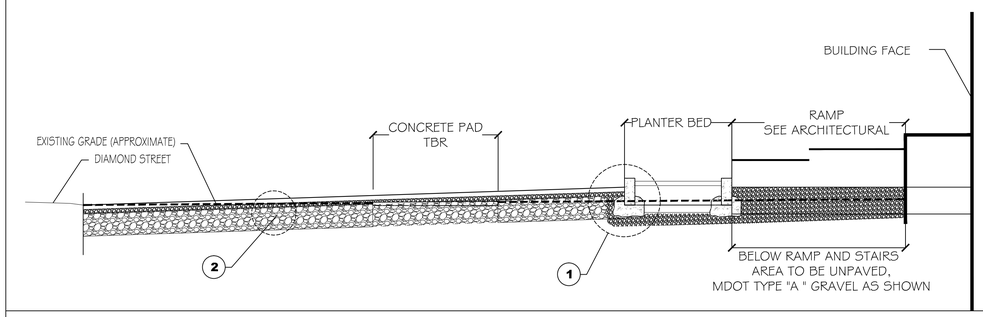

CROSS SECTION B-B' 0' 4' 8'

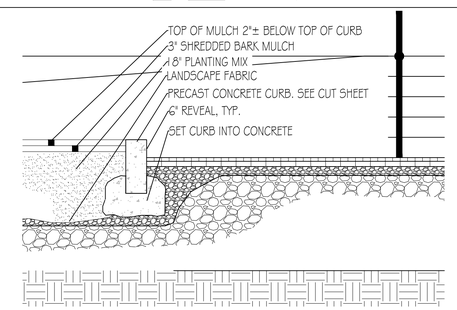

DETAIL 1: PLANTER BED 0' 2' 4'

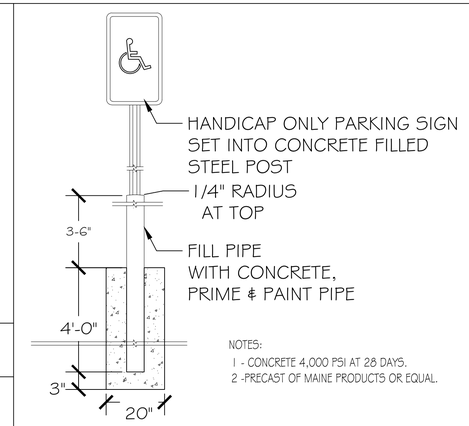

PIPE BOLLARD/ HANDICAPP PARKING SIGN-NTS

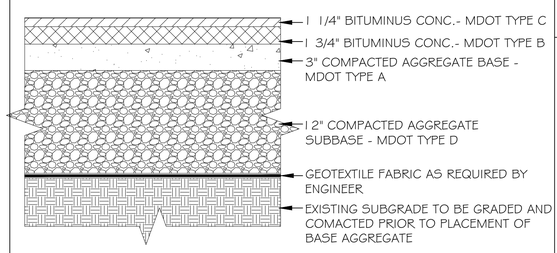

DETAIL 2: PAVING SECTION -NTS

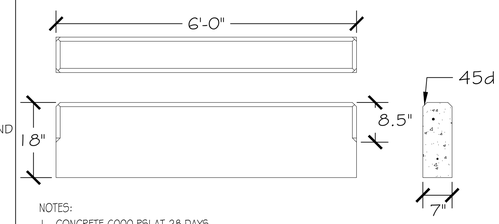

NOTES:
1 - CONCRETE 6000 PSI AT 28 DAYS.
2 - REINFORCING WITH (2) - #4 REBARS.
3 -PRECAST OF MAINE PRODUCTS OR EQUAL.

PRE CAST CURBING-NTS

PROSPECT DESIGN
ARCHITECTURE | EXHIBITIONS
207-749-7400 | prospectdesign.me

HEMESphereDESIGN ©LLC
Architecture & Sculpture
135 Ridgeland Ave
S. Portland, ME 04106

peter burke landscape architecture
34 Brown Street, Westbrook, Maine 04092
pabdab@gmail.com 207.632.7372

PC Construction
131 Presumpscot Street
Portland, Maine 04103

A.D. BEANER LLC
43 WASHINGTON AVENUE
PORTLAND, MAINE

SITE PLAN AND DETAILS

PERMIT SET

REVISION

DRAWN BY: PAB

DATE: 3-8-2013

C-102