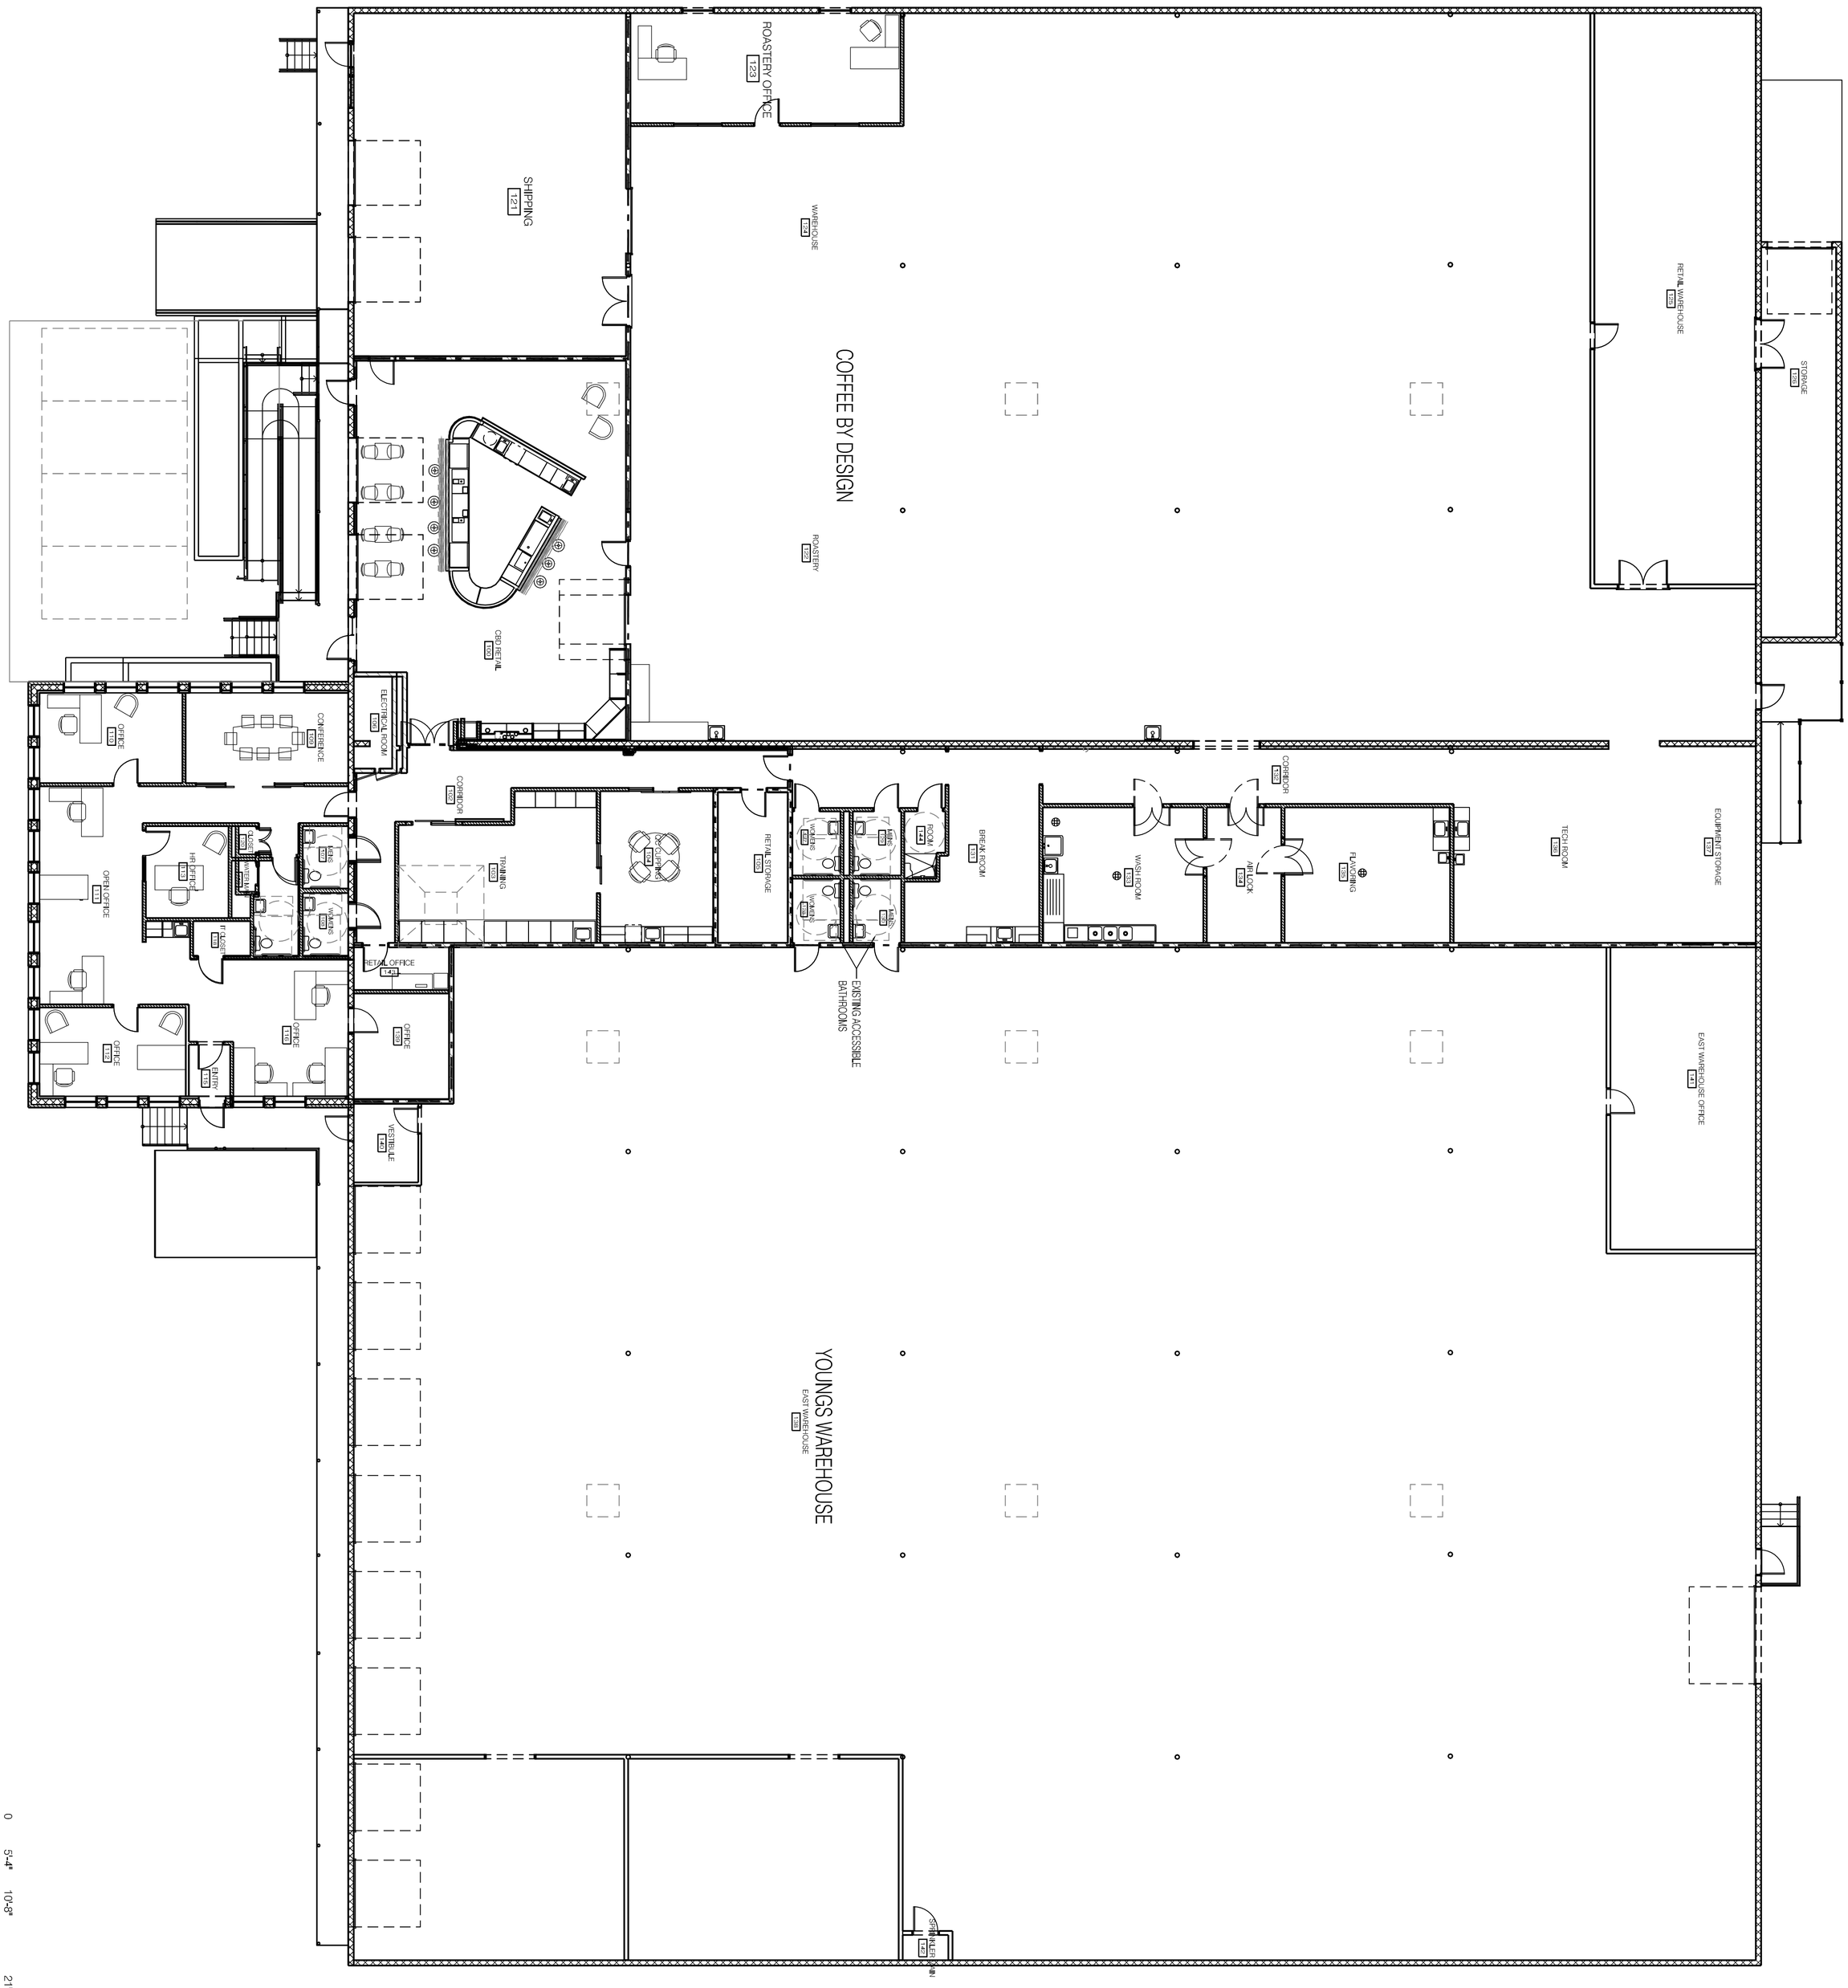

EXISTING PLAN

3/32" = 1'-0"

SCALE: 3/32" = 1'-0"

0 5'-4" 10'-8" 21'-4"

A-101	
DATE:	January 28, 2016
DRAWN BY:	
REVISION	
SHEET TITLE	EXISTING PLAN
	PERMIT SET

DIAMOND ST. WAREHOUSE RENOVATION

1-11 DIAMOND ST, PORTLAND, ME

A.D. BEANER, LLC

PROSPECT DESIGN
58 FORE ST. PORTLAND, ME
www.prospectdesign.me
T: 207 - 749 - 7400

HEMESphere DESIGN
Architecture
58 Fore Street
Portland, ME 04101
207.232.6079
joe@hemespheredesign.com
www.hemespheredesign.com

REGISTERED ARCHITECT
JOSEPH P. HEMES
NO. 1442
STATE OF MAINE

CITY OF PORTLAND
APPROVED SITE PLAN
Subject to Conditions of Approval and Standard Conditions

DATE of APPROVAL 1-25-16
PLANNER Barbara Barhydt
PROJECT NO. #2016-018