# ROOM FINISH SCHEDULE

| MARK / ROOM NUMBER | DRAWING REFERENCE | ROOM DESIGNATION | WALLS FINISH MATERIAL | WALLS FINISH NORTH | WALLS FINISH EAST | WALLS FINISH SOUTH | WALLS FINISH WEST | FLOOR MATERIAL | FLOOR FINISH | FLOOR BASE | CEILING MATERIAL | CEILING FINISH | REMARKS |
|---|---|---|---|---|---|---|---|---|---|---|---|---|---|
| 100 | A1 | SALES | GWB | P1 | P1 | P1 | P1 | CONC | SEALER | - | E ACT | P2 | REPLACE DAMAGED CEILING TILES / PAINT EXISTING CEILING TILES |
| 101 | A1 | TEL / DATA | GWB | P1 | P1 | P1 | P1 | CONC | SEALER | ECB | E ACT | P2 | REPLACE DAMAGED CEILING TILES / PAINT EXISTING CEILING TILES |
| 102 | A1 | JANITOR (CHANGE WALLS) | GWB | P1 | P1 | P1 | P1 | CONC | SEALER | ECB | E ACT | P2 | REPLACE DAMAGED CEILING TILES / PAINT EXISTING CEILING TILES |
| 103 | A1 | EXISTING TOILET | EXISTING | P1 | P1 | P1 | P1 | CONC | SEALER | MD2 | ETR | P2 | REPLACE DAMAGED CEILING TILES / PAINT EXISTING CEILING TILES |
| 104 | A1 | WASHER / DRYER CLOSET | GWB | P1 | P1 | P1 | P1 | CONC | SEALER | MD2 | E ACT | P2 | REPLACE DAMAGED CEILING TILES / PAINT EXISTING CEILING TILES |
| 105 | A1 | GROOMING AREA | GWB | P1 | P1 | P1 | P1 | CONC | SEALER | MD2 | E ACT | P2 | REPLACE DAMAGED CEILING TILES / PAINT EXISTING CEILING TILES |
| 106 | A1 | RELAX AREA | GWB | P1 | P1 | P1 | P1 | CONC | SEALER | MD2 | E ACT | P2 | REPLACE DAMAGED CEILING TILES / PAINT EXISTING CEILING TILES |
| 107 | A1 | INVENTORY | GWB | P1 | P1 | P1 | P1 | CONC | SEALER | MD2 | E ACT | P2 | REPLACE DAMAGED CEILING TILES / PAINT EXISTING CEILING TILES |
| | | | | | | | | | | | | | |
| 200 | A1 | OFFICE | GWB | P1 | P1 | P1 | P1 | WOOD | CPT | VCB | E ACT | P2 | REPLACE DAMAGED CEILING TILES / PAINT EXISTING CEILING TILES |
| 201 | A1 | BREAK AREA | GWB | P1 | P1 | P1 | P1 | WOOD | CPT | VCB | E ACT | P2 | REPLACE DAMAGED CEILING TILES / PAINT EXISTING CEILING TILES |
| 202 | A1 | OFFICE | GWB | P1 | P1 | P1 | P1 | WOOD | CPT | VCB | E ACT | P2 | REPLACE DAMAGED CEILING TILES / PAINT EXISTING CEILING TILES |
| 203 | A1 | CALL CENTER | GWB | P1 | P1 | P1 | P1 | WOOD | CPT | VCB | E ACT | P2 | REPLACE DAMAGED CEILING TILES / PAINT EXISTING CEILING TILES |
| | | | | | | | | | | | | | |
| | | | | | | | | | | | | | |

# DOOR AND FRAME SCHEDULE

| MARK | DRAWING REFERENCE | DOOR SIZE | DOOR ELEV. | GLASS | DOOR MATERIAL | DOOR FIRE RATING | FRAME TYPE | FRAME HEAD DETAIL | FRAME JAMB DETAIL | FRAME MATERIAL | HARDWARE SET # | USED | REMARKS |
|---|---|---|---|---|---|---|---|---|---|---|---|---|---|
| 100 | A1 | PR. 3'-4" x 7'-0" | E | Y | ALUM | N | 3 | - | - | ALUM | - | | PROVIDE WEATHERSTRIPPING, HEAVY DUTY CLOSER, AND EXIT DEVICE |
| 101 | A1 | 3'-0" x 7'-0" | C | N | WOOD | N | 1 | 1/A2 | 1/A2 | H.M. | 2 | | |
| 102 | A1 | 3'-0" x 7'-0" | B | N | WOOD | N | 1 | 1/A2 | 1/A2 | H.M. | 2 | | |
| 104 | A1 | PR. 1'-10" x 7'-0" | D | N | WOOD | N | 2 | 1/A2 SIM | 1/A2 SIM | H.M. | 1 | | |
| 107 | A1 | 3'-0" x 7'-0" | B | N | WOOD | N | 1 | 1/A2 | 1/A2 | HM | 2 | | |
| 107A | A1 | 3'-0" x 7'-0" | A | N | WOOD | N | 4 | 2/A2 | 2/A2 | H.M. | 3 | | |
| 107B | A1 | 3'-0" x 7'-0" | A | N | H.M. | N | 1 | 3/A2 | 3/A2 | H.M. | 6 | | |
| | | | | | | | | | | | | | |
| 200 | A1 | 3'-0" x 7'-0" | B | Y | WOOD | N | 1 | 1/A2 | 1/A2 | H.M. | 4 | | |
| 202 | A1 | PR. 2'-6" x 7'-0" | D1 | N | WOOD | N | 2 | - | - | - | 5 | | |

HARDWARE SET SCHEDULE:

1.
3 PAIR BUTTS
1 LOCKSET - DUMMY
2 MAGNET LATCH AT HEAD

2.
1 1/2 PAIR BUTTS
1 LOCKSET - STOREROOM
1 10" H SS KICK PLATE

3.
1 1/2 PAIR BUTTS
1 PANIC HARDWARE - RIM
1 CLOSER
1 10" H SS KICK PLATE

4.
1 1/2 PAIR BUTTS
1 LOCKSET - OFFICE

5.
POCKET DOOR HARDWARE

6.
1 1/2 PAIR BUTTS
1 PANIC HARDWARE - RIM
1 CLOSER
1 10" H SS KICK PLATE
WEATHERSTRIPPING
NOTES:
ALL HOLLOW METAL DOORS TO HAVE A SET OF BLENDERS UNLESS OTHER WISE NOTED.

DOOR MANUFACTURES:

WOOD DOORS
WEYERHAEUSER DOOR COMPANY OR EQUIVALENT
PAINT GRADE SOLID CORE DOOR

HOLLOW METAL DOORS
STEEL CRAFT
F-18 GALV DOOR
KNOCK DOWN HM FRAMES

ALUMINUM STOREFRONT
MATCH EXISTING
THERMALLY BROKEN FRAMING SYSTEM
1" INSULATED CLEAR LOW E
NEW ALUMINUM DOORS TO BE 1 3/4" WIDE STYLE WITH INSULATED GLASS. USE 12" x 1" SS EXTERIOR PULLS AND FULL WIDTH EGRESS EXTING DEVICE.

HOLLOW METAL WINDOWS
STEELCRAFT
HOLLOW METAL FRAMES AND STOP
GLAZING AS NOTED IN SCHEDULE

GLAZING FOR WOOD WINDOWS
1/4" TEMPERED CLEAR GLAZING

ALL KEYING TO BE COORDINATED WITH OWNER.

FINISH NOTES:

PAINT

GYPSUM WALLS - WOOD DOORS AND FRAMES
BENJAMIN MOORE
1 COAT PRIMER 2 COATS LATEX
FINISH - EGGSHELL
COLORS FROM MANUFACTURES STANDARD COLORS

MISC. METALS- METAL STAIRS, LADDERS, DOORS, ETC.
MAB RUST-O-LASTIC ENAMEL
2 COATS SHOP PRIMER
1 COAT FINISH
COLOR FROM MANUFACTURES STANDARD COLORS

FLOOR FINISHES

CONCRETE SEALER
3 COATS LAMBOUTH SEALER BY SONNEBORNE

VINYL COMPOSITE TILE
ARMSTRONG 1/8" EXCELON
COLOR TO BE SELECTED FROM STANDARD COLORS

VINYL COVE BASE
ARMSTRONG 4" HIGH
COLOR TO BE SELECTED FROM MANUFACTURES STANDARD COLORS

CARPET
28 OZ NYLON
DIRECT GLUE DOWN




## WALL TYPES

SCALE: 1-1/2" = 1'-0"







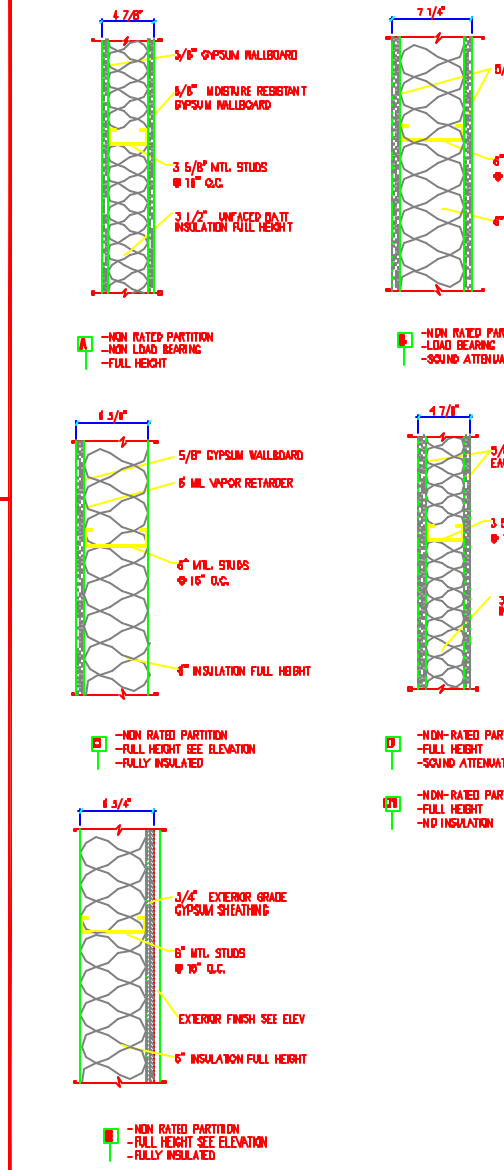


1 TYPICAL HEAD/JAMB DETAIL
SCALE: 3" = 1'-0"

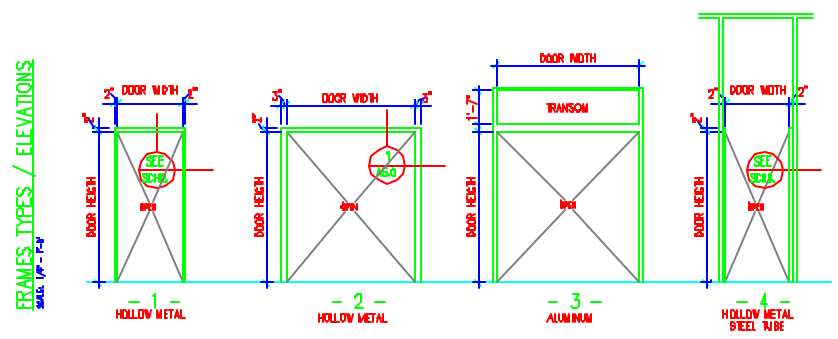


2 JAMB DETAIL
SCALE: 3" = 1'-0"

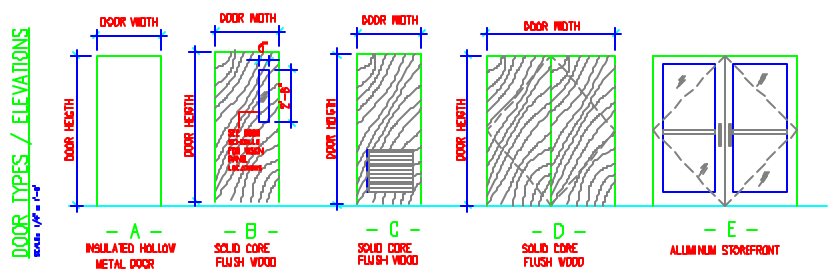


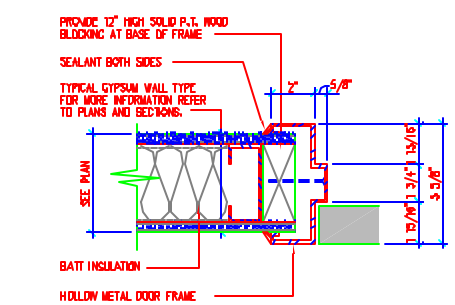3 HEAD/JAMB DETAIL
SCALE: 3" = 1'-0"

©2004 STEPHEN FLEISHMAN ARCHITECT 0402A3.DWG 09/03/04 4:02

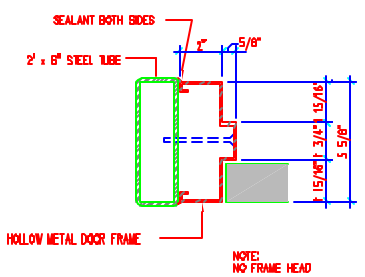SFA
STEPHEN FLEISHMAN ARCHITECT
99 APPLE ROAD
BRIMFIELD, MA 01010
T: 508.347.7186 F: 508.347.8939

TENANT IMPROVEMENTS FOR
**PLANET DOG**
PORTLAND, MAINE

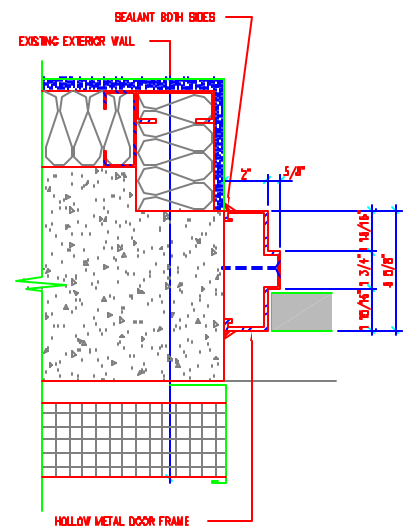DOOR AND WINDOW SCHEDULES
DETAILS AND INTERIOR ELEVATIONS

| NO | DATE | BY | DESCRIPTION |
|---|---|---|---|
| 0 | 9.03.04 | SRF | PERMIT RELEASE |
| ACTION | | | |

04- 002

| SCALE: | DRAWN BY: |
|---|---|
| AS NOTED | SRF |

DRAWING NO.
A2